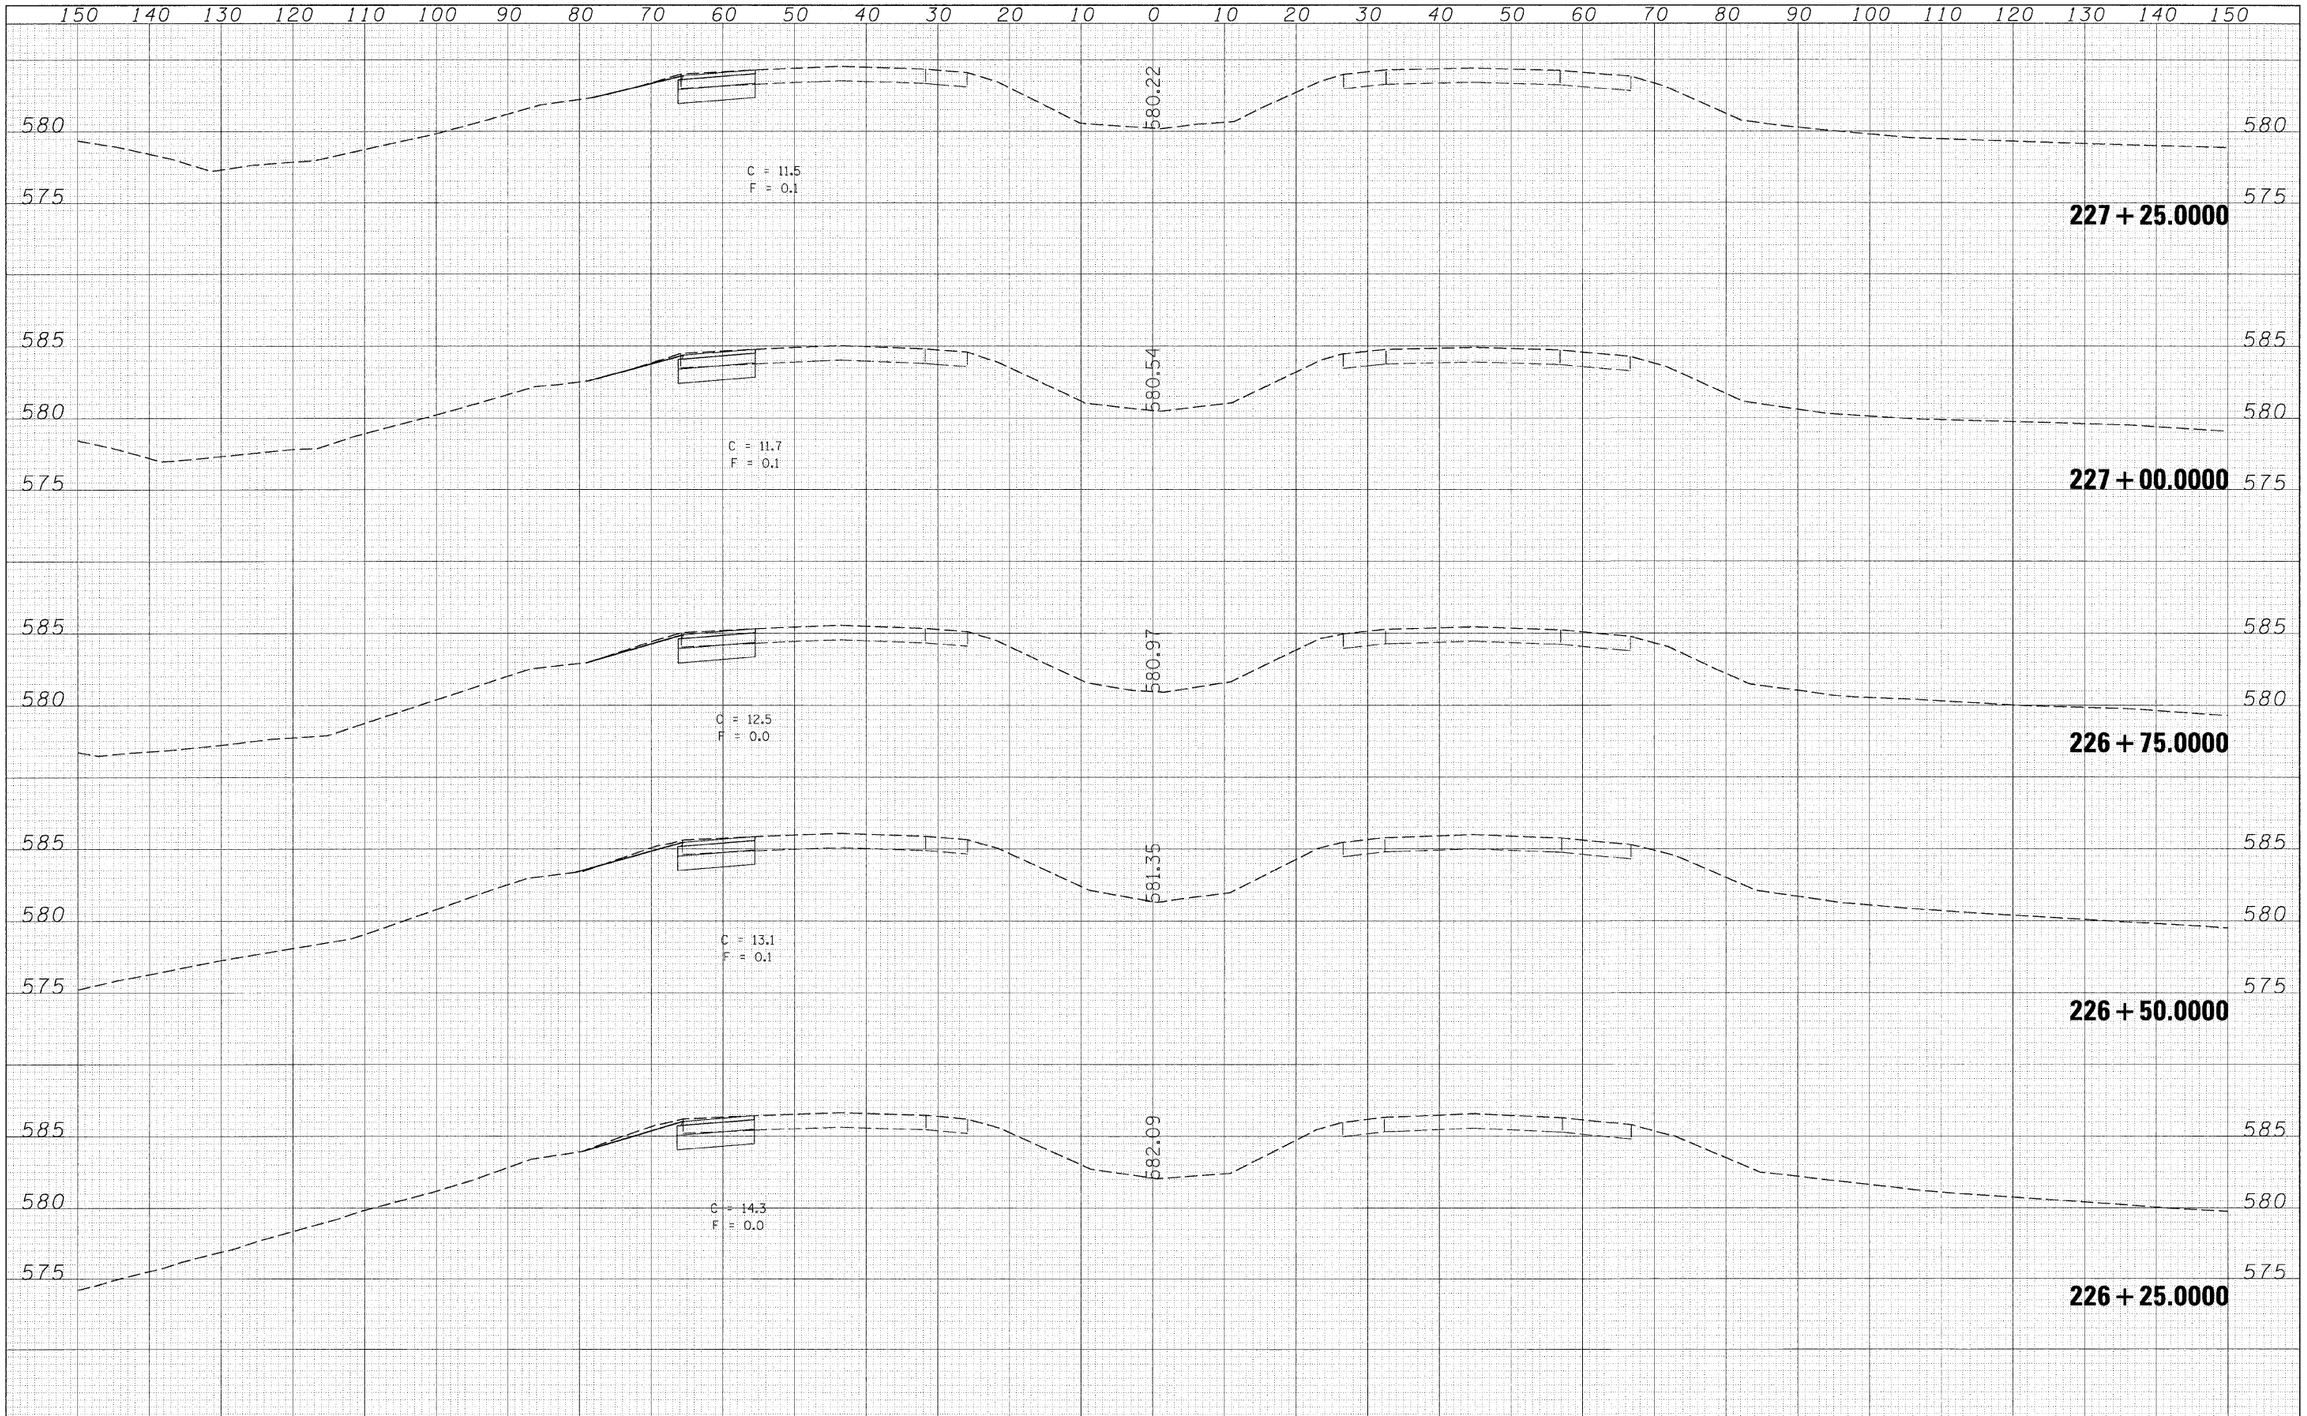

FINAL SURVEY	BY	DATE
SURVEYED		
PLOTTED		
TEMPLATE		
AREAS		
AREAS CHECKED		
NOTE BOOK		
NO.		

ORIGINAL SURVEY	BY	DATE
SURVEYED		
PLOTTED		
TEMPLATE		
AREAS		
AREAS CHECKED		
NOTE BOOK		
NO.		

FILE NAME = C:\Projects\p220407\d20407xm1.dgn	USER NAME = jordanhd	DESIGNED - ___	REVISED - ___
		DRAWN - ___	REVISED - ___
	PLOT SCALE = 10.0000 ' / IN.	CHECKED - ___	REVISED - ___
	PLOT DATE = Thu Feb 28 13:41:56 2008	DATE - _____	REVISED - ___

STATE OF ILLINOIS
DEPARTMENT OF TRANSPORTATION

I-80 CROSS SECTIONS

SCALE: _____ | SHEET NO. __ OF ___ SHEETS | STA. 226+25.0000 TO STA. 227+25.0000

F.A.I RTE.	SECTION	COUNTY	TOTAL SHEETS	SHEET NO.
80	81-1HBY-0	ROCK ISLAND	120	116

CONTRACT NO. 64C74

FED. ROAD DIST. NO. _ | ILLINOIS | FED. AID PROJECT