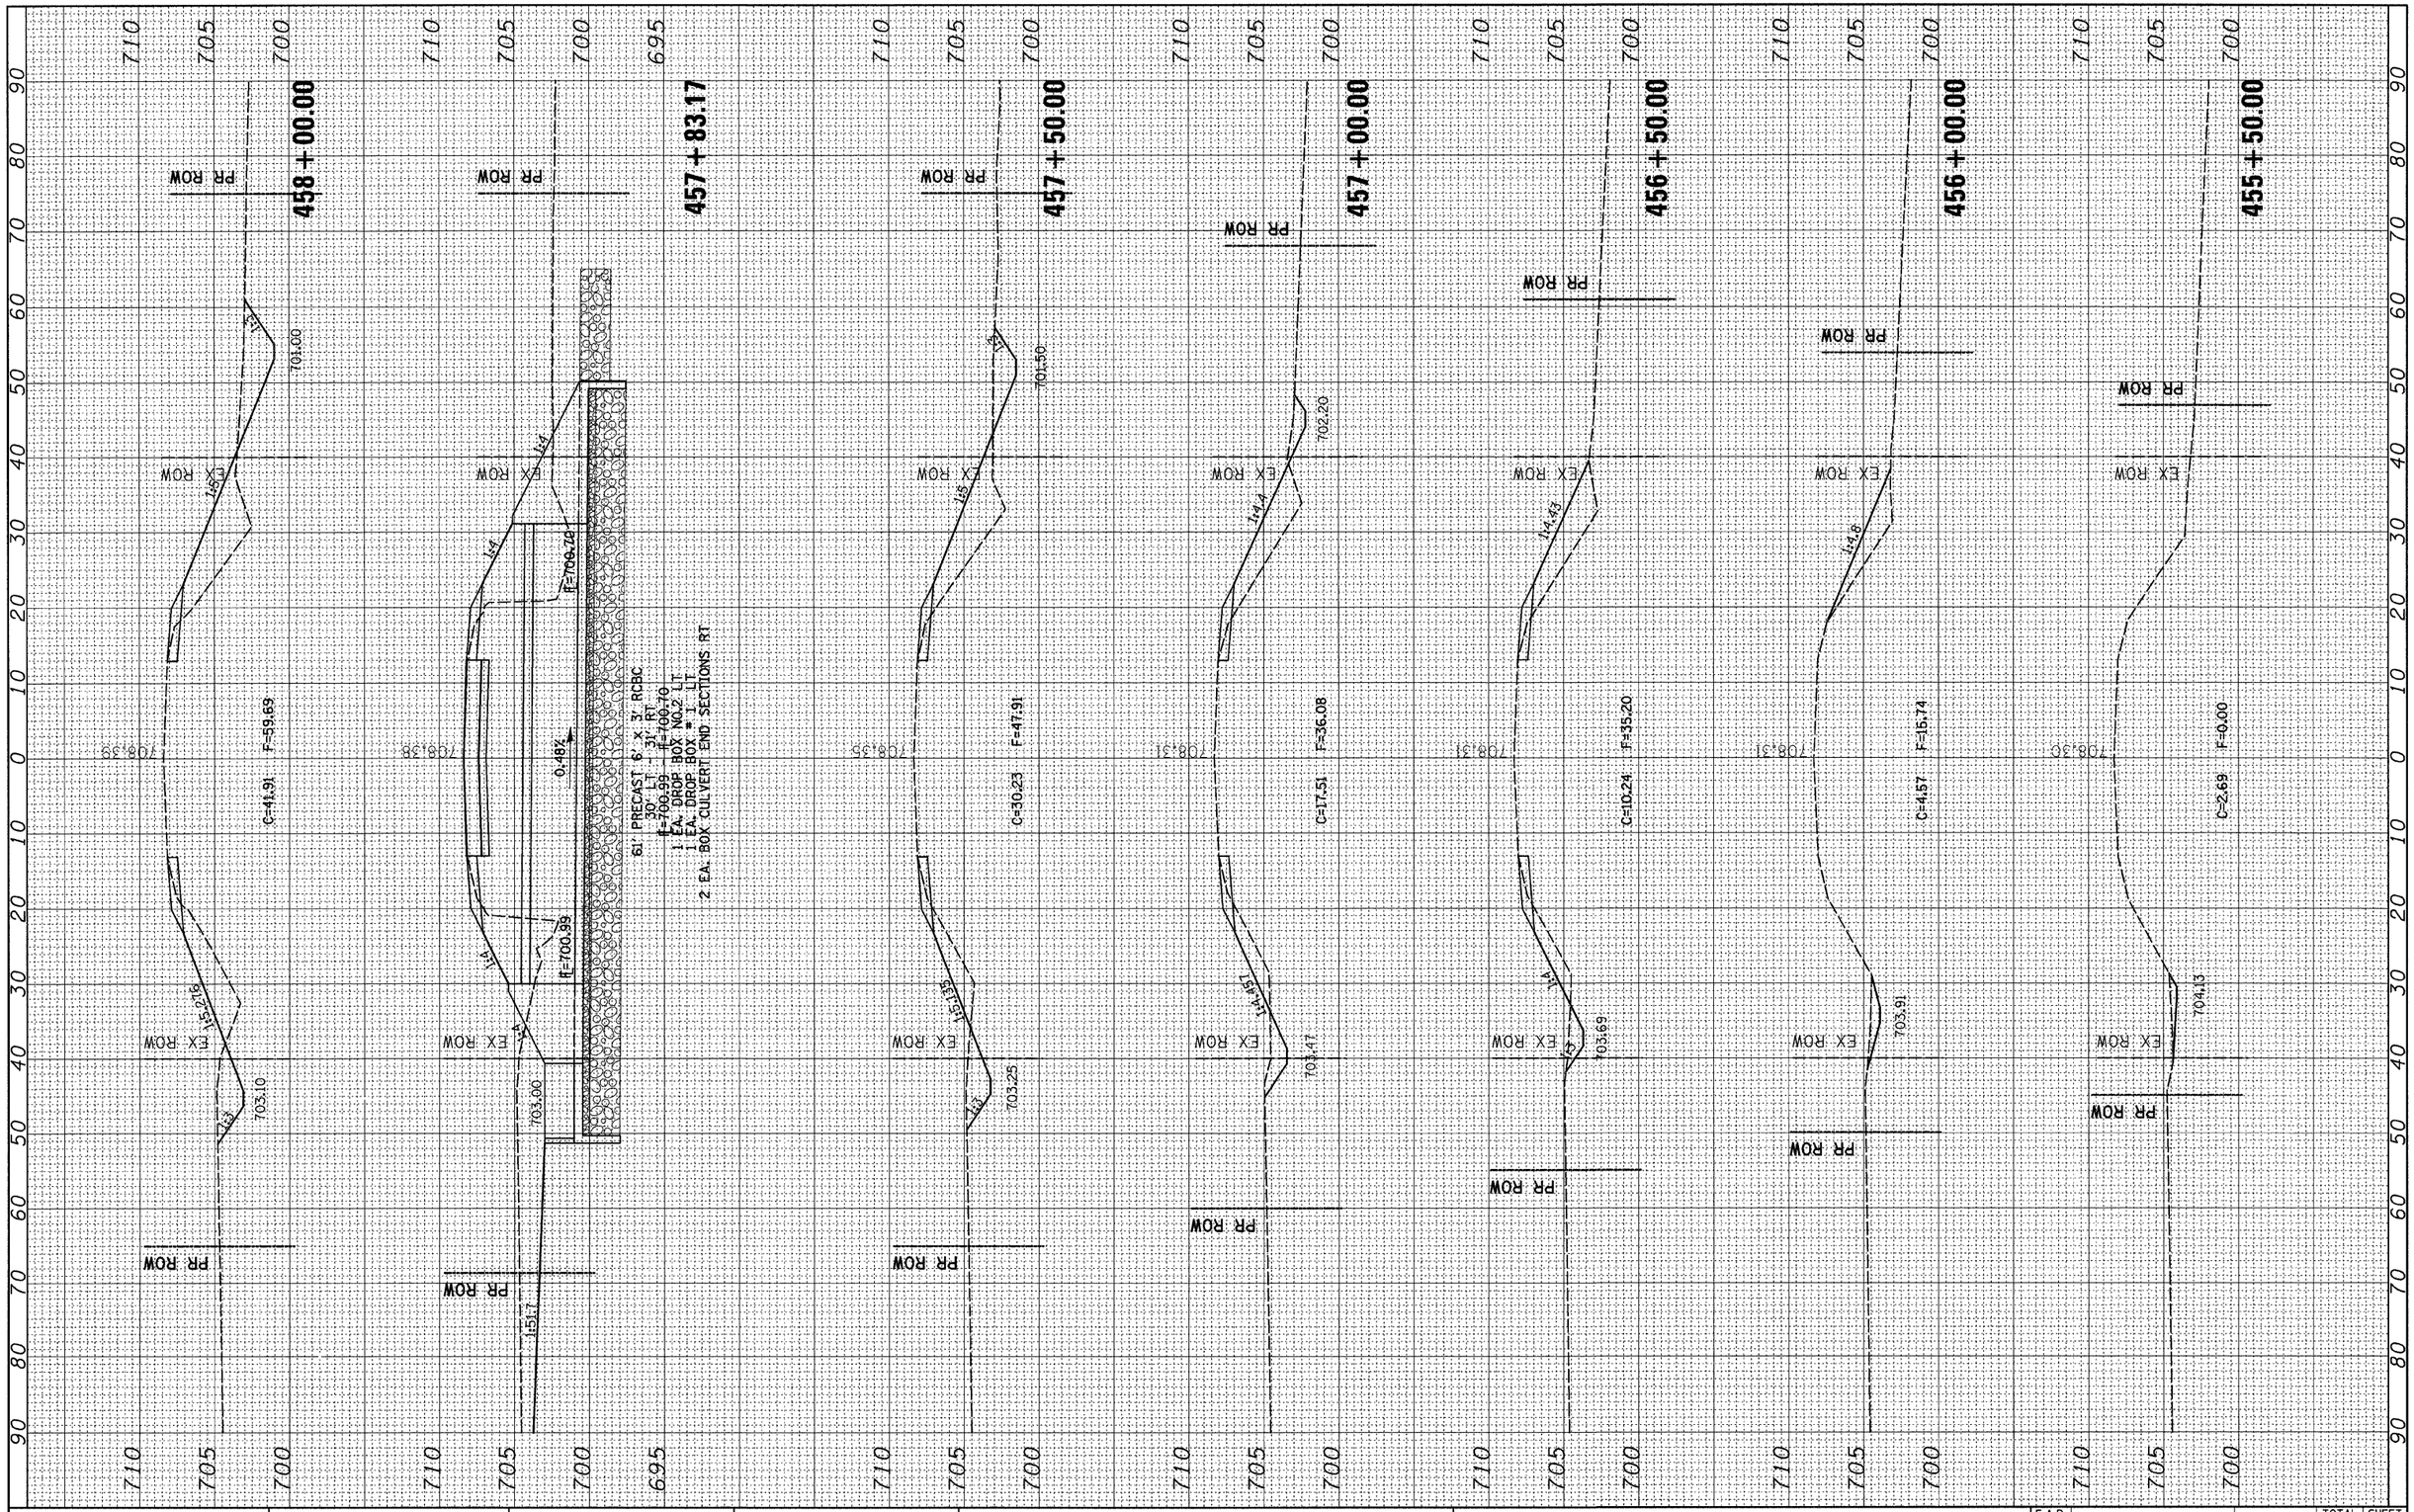

FILE NAME =
C:\Projects\p200607\d00607xml.dgn

USER NAME = hensonke
PLOT SCALE = 10.000 ' / IN.
PLOT DATE = Thu Jan 24 15:45:51 2008

DESIGNED -
DRAWN -
CHECKED -
DATE -

REVISED -
REVISED -
REVISED -
REVISED -

STATE OF ILLINOIS
DEPARTMENT OF TRANSPORTATION

SCALE:
SHEET NO. OF SHEETS
STA. 455+50.00 TO STA. 458+00.00

F.A.P RTE.	SECTION	COUNTY	TOTAL SHEETS	SHEET NO.
316	102T	LEE	41	37

CONTRACT NO. 64C75

FED. ROAD DIST. NO. | ILLINOIS | FED. AID PROJECT