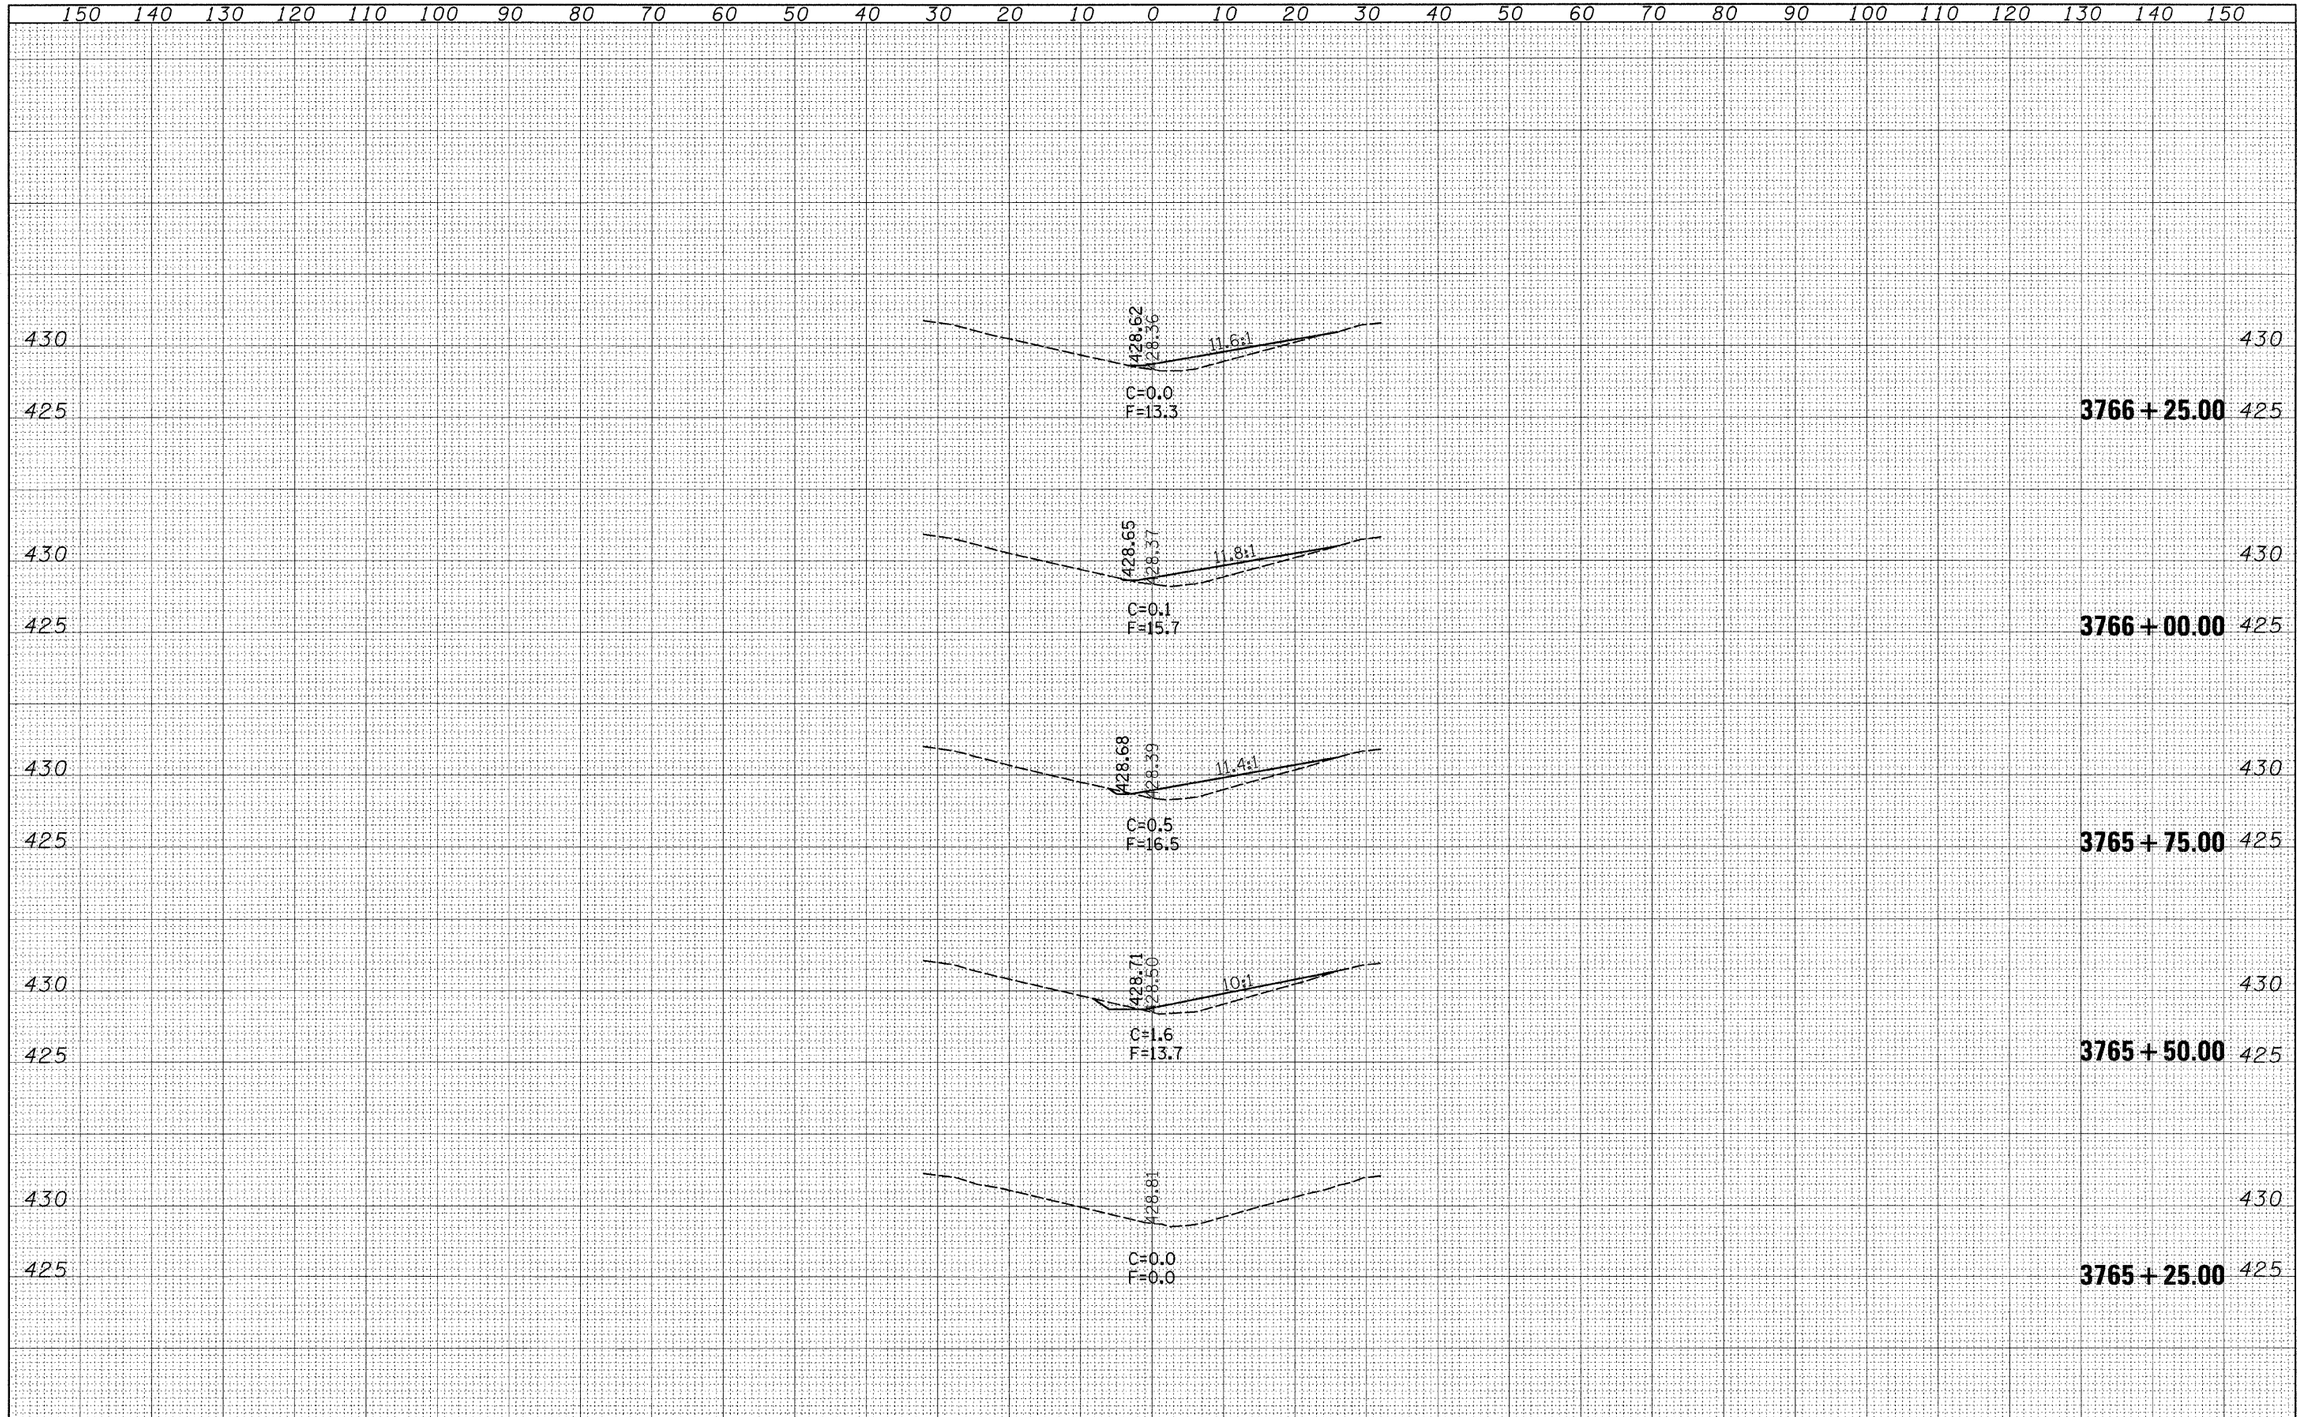

FINAL SURVEY	BY	DATE
SURVEYED		
PLOTTED		
TEMPLATE		
AREAS		
AREAS CHECKED		
NOTE BOOK NO.		

ORIGINAL SURVEY	BY	DATE
SURVEYED		
PLOTTED		
TEMPLATE		
AREAS		
AREAS CHECKED		
NOTE BOOK NO.		

FILE NAME = c:\projects\74285d\xs032sheet_74285.dgn

USER NAME = davison_jl

PLOT SCALE = 10.0000 ' / IN.

PLOT DATE = 1/30/2028

DESIGNED - JLD	REVISED -	
DRAWN - JLD	REVISED -	
CHECKED -	REVISED -	
DATE -	REVISED -	

STATE OF ILLINOIS
DEPARTMENT OF TRANSPORTATION

S.N. 096-0032

SCALE: H:10 V:5 | SHEET NO. 1 OF 5 SHEETS | STA. 3765+25.00 TO STA. 3766+25.00

F.A.I. RTE.	SECTION	COUNTY	TOTAL SHEETS	SHEET NO.
64	D7 SAFETY 2008-4	WAYNE	51	31

CONTRACT NO. 74285

FED. ROAD DIST. NO. | ILLINOIS | FED. AID PROJECT