PLOT DATE = 1/30/2008
FILE NAME = c:\projects\ed89025\plan\xsht0[illegible]25a.dgn
PLOT SCALE = 10.0000 ' / IN.
USER NAME = gelinh

ORIGINAL SURVEY		BY	DATE
NOTE BOOK NO.	SURVEYED		
	PLOTTED		
	TEMPLATE		
	AREAS		
	AREAS CHECKED		

FINAL SURVEY		BY	DATE
NOTE BOOK NO.	SURVEYED		
	PLOTTED		
	TEMPLATE		
	AREAS		
	AREAS CHECKED		

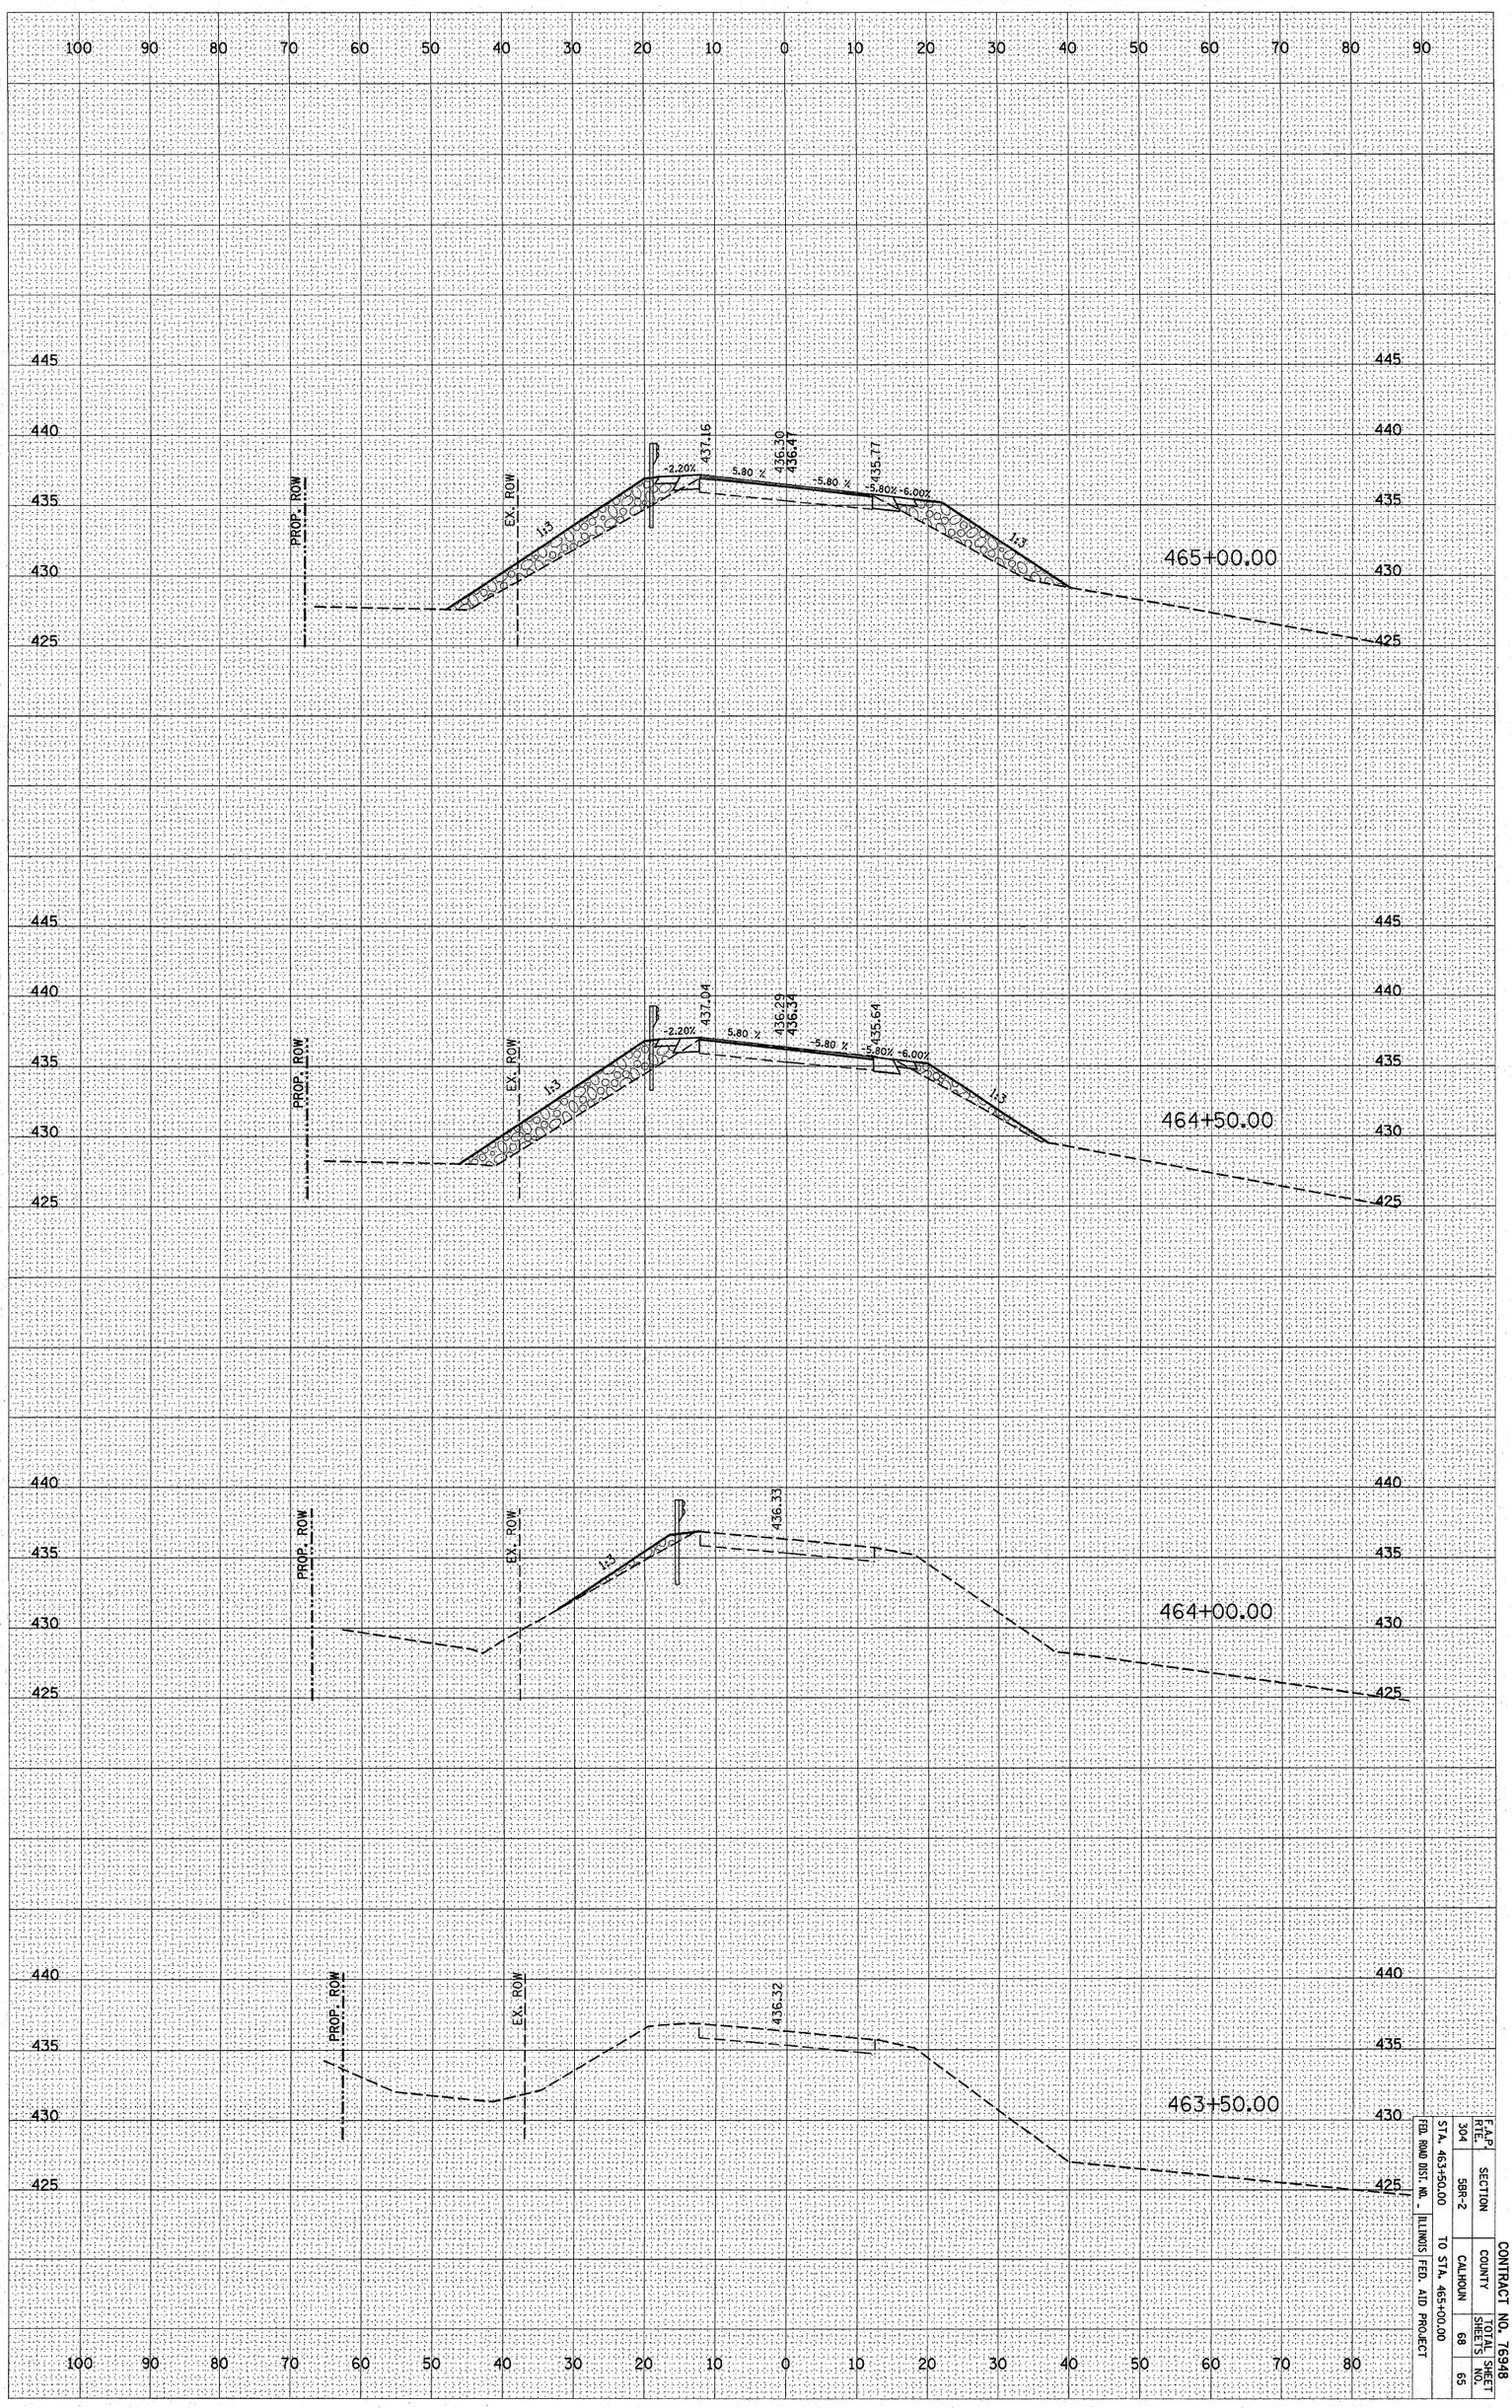

CONTRACT NO. 76948

F.A.P. RTE.	SECTION	COUNTY	TOTAL SHEETS	SHEET NO.
304	5BR-2	CALHOUN	68	65

FDL ROAD DIST. NO. - ILLINOIS FED. AID PROJECT

STA. 463+50.00 TO STA. 465+00.00