PLOT DATE = 1/30/2008
FILE NAME = c:\projects\ed090025\plan\xsht090025e.dgn
PLOT SCALE = 10.0000 ' / IN.
USER NAME = gelinh

ORIGINAL SURVEY		BY	DATE
NOTE BOOK NO.	SURVEYED		
	PLOTTED		
	TEMPLATE		
	AREAS		
	AREAS CHECKED		

FINAL SURVEY		BY	DATE
NOTE BOOK NO.	SURVEYED		
	PLOTTED		
	TEMPLATE		
	AREAS		
	AREAS CHECKED		

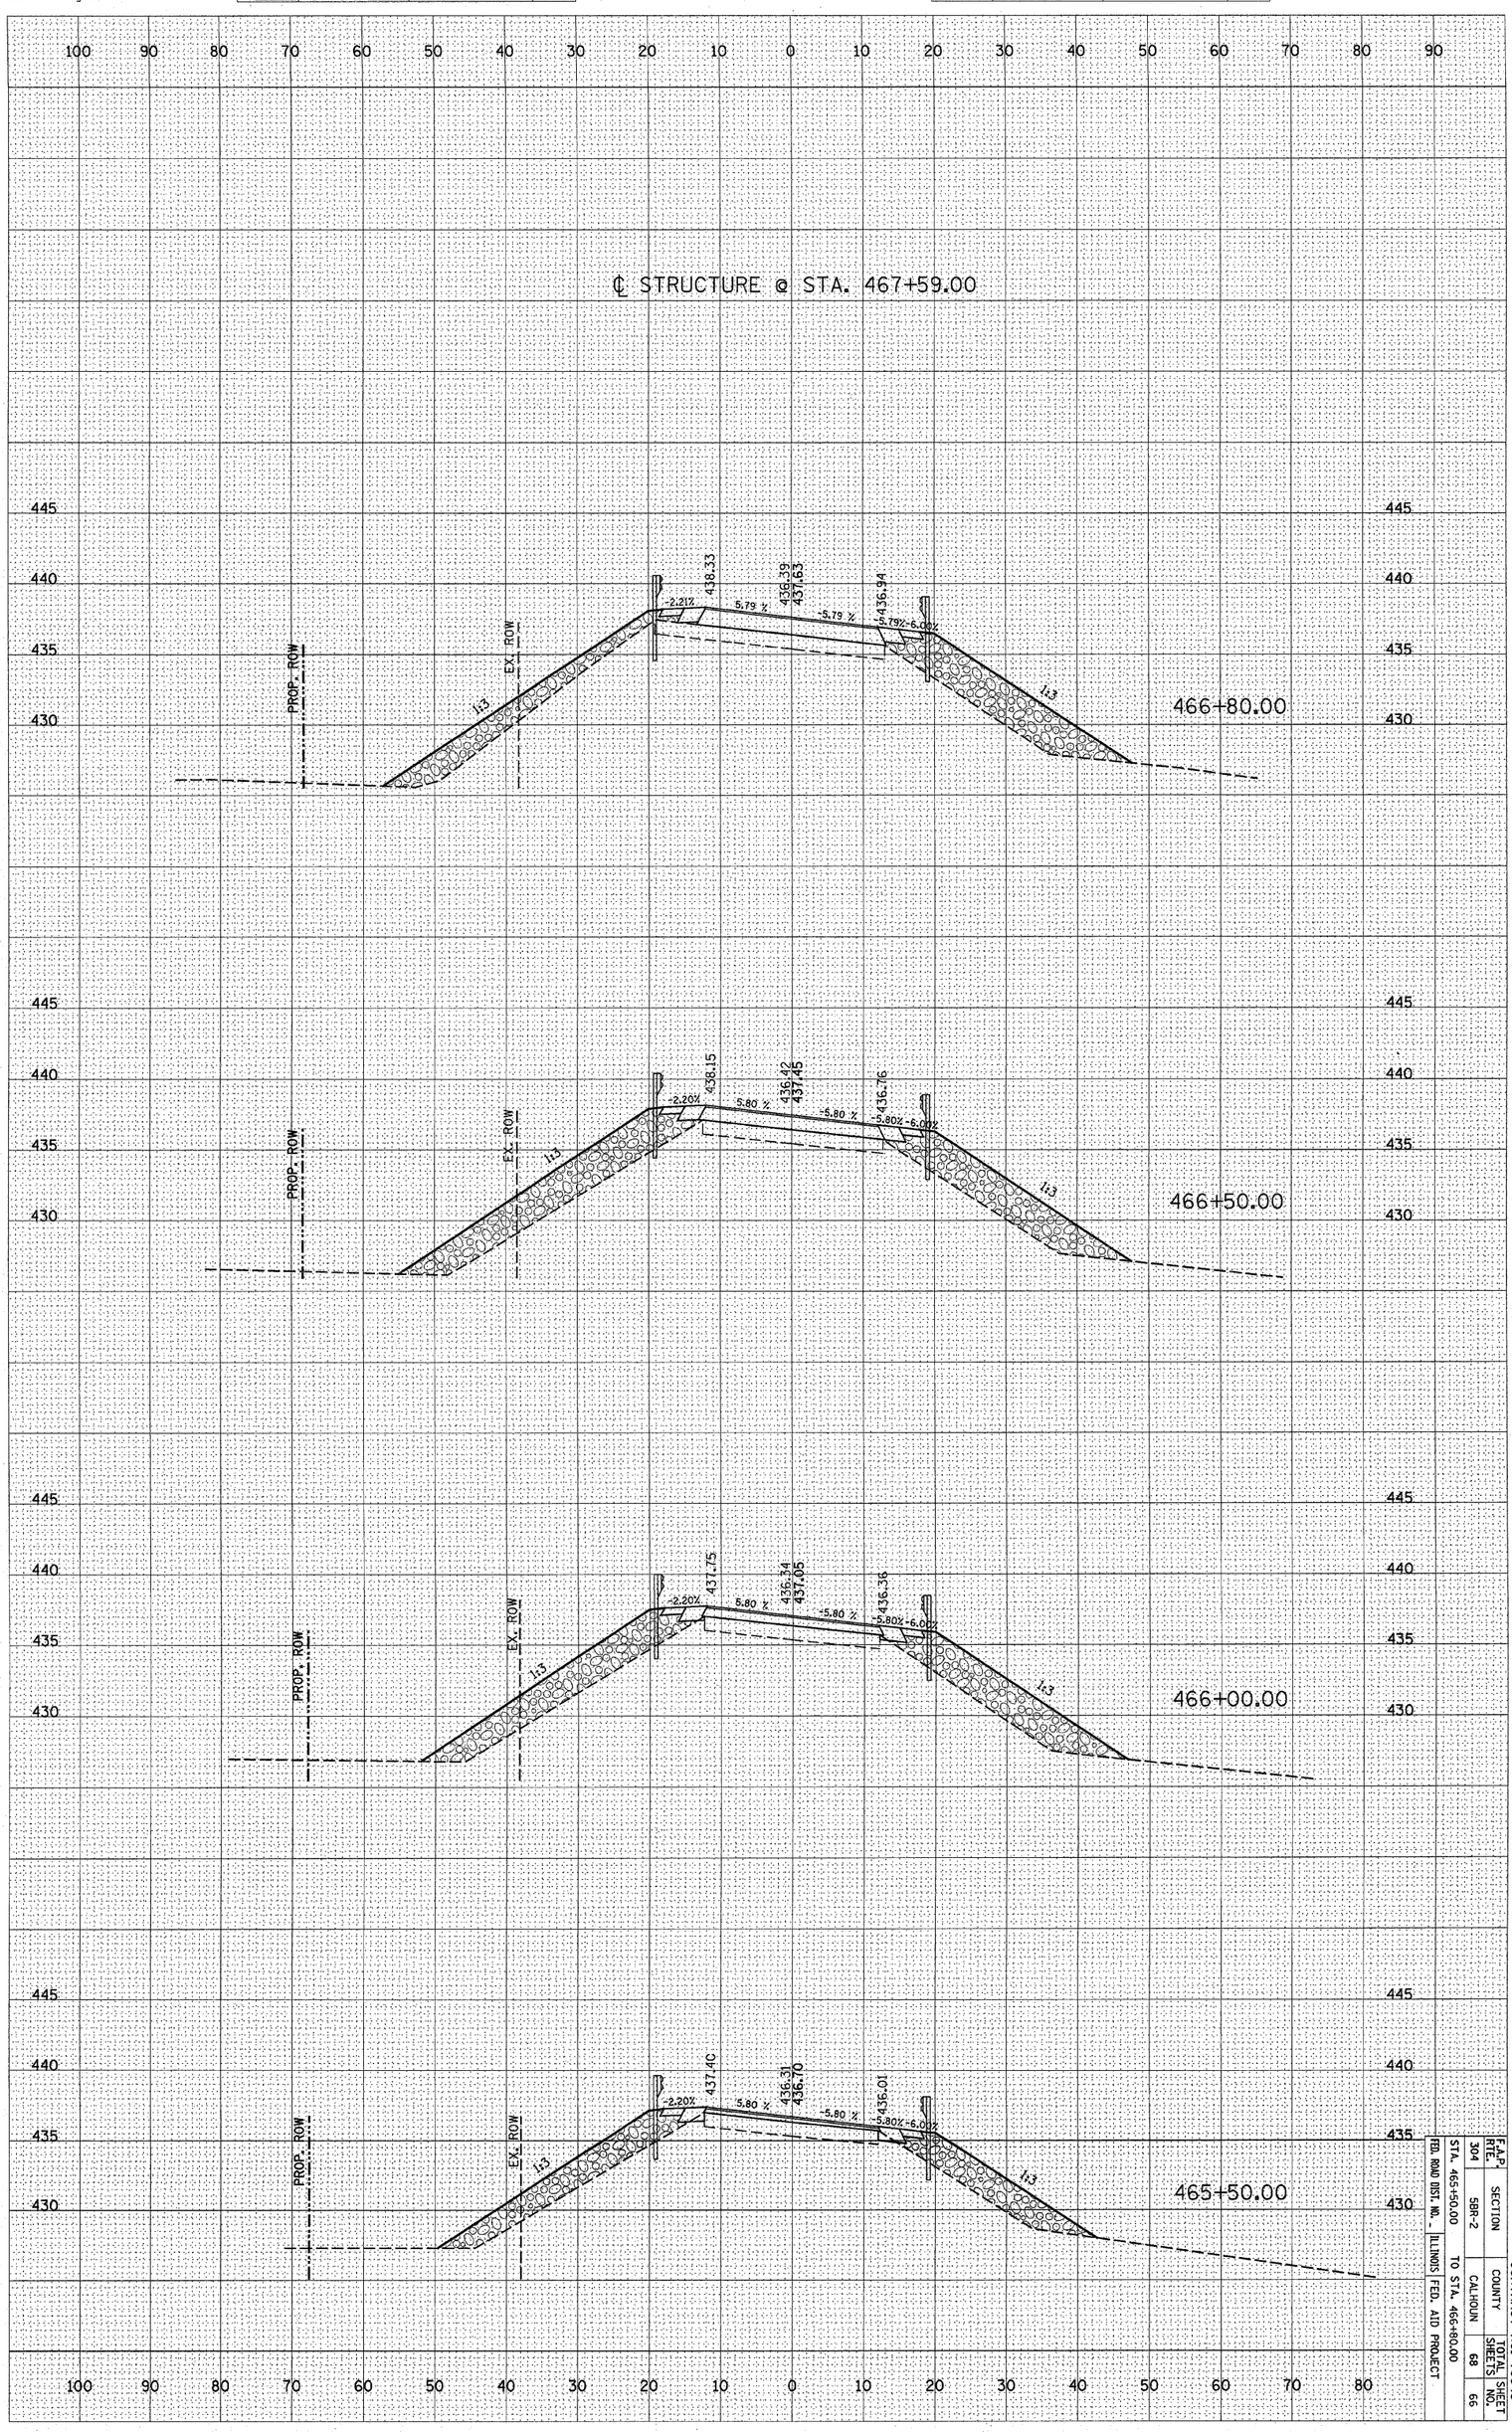

F.A.P. RTE.	SECTION	COUNTY	TOTAL SHEET NO.
304	SBR-2	CALHOUN	68
FED. ROAD DIST. NO.	ILLINOIS	FED. AID PROJECT	

STA. 465+50.00 TO STA. 466+80.00

CONTRACT NO. 76948