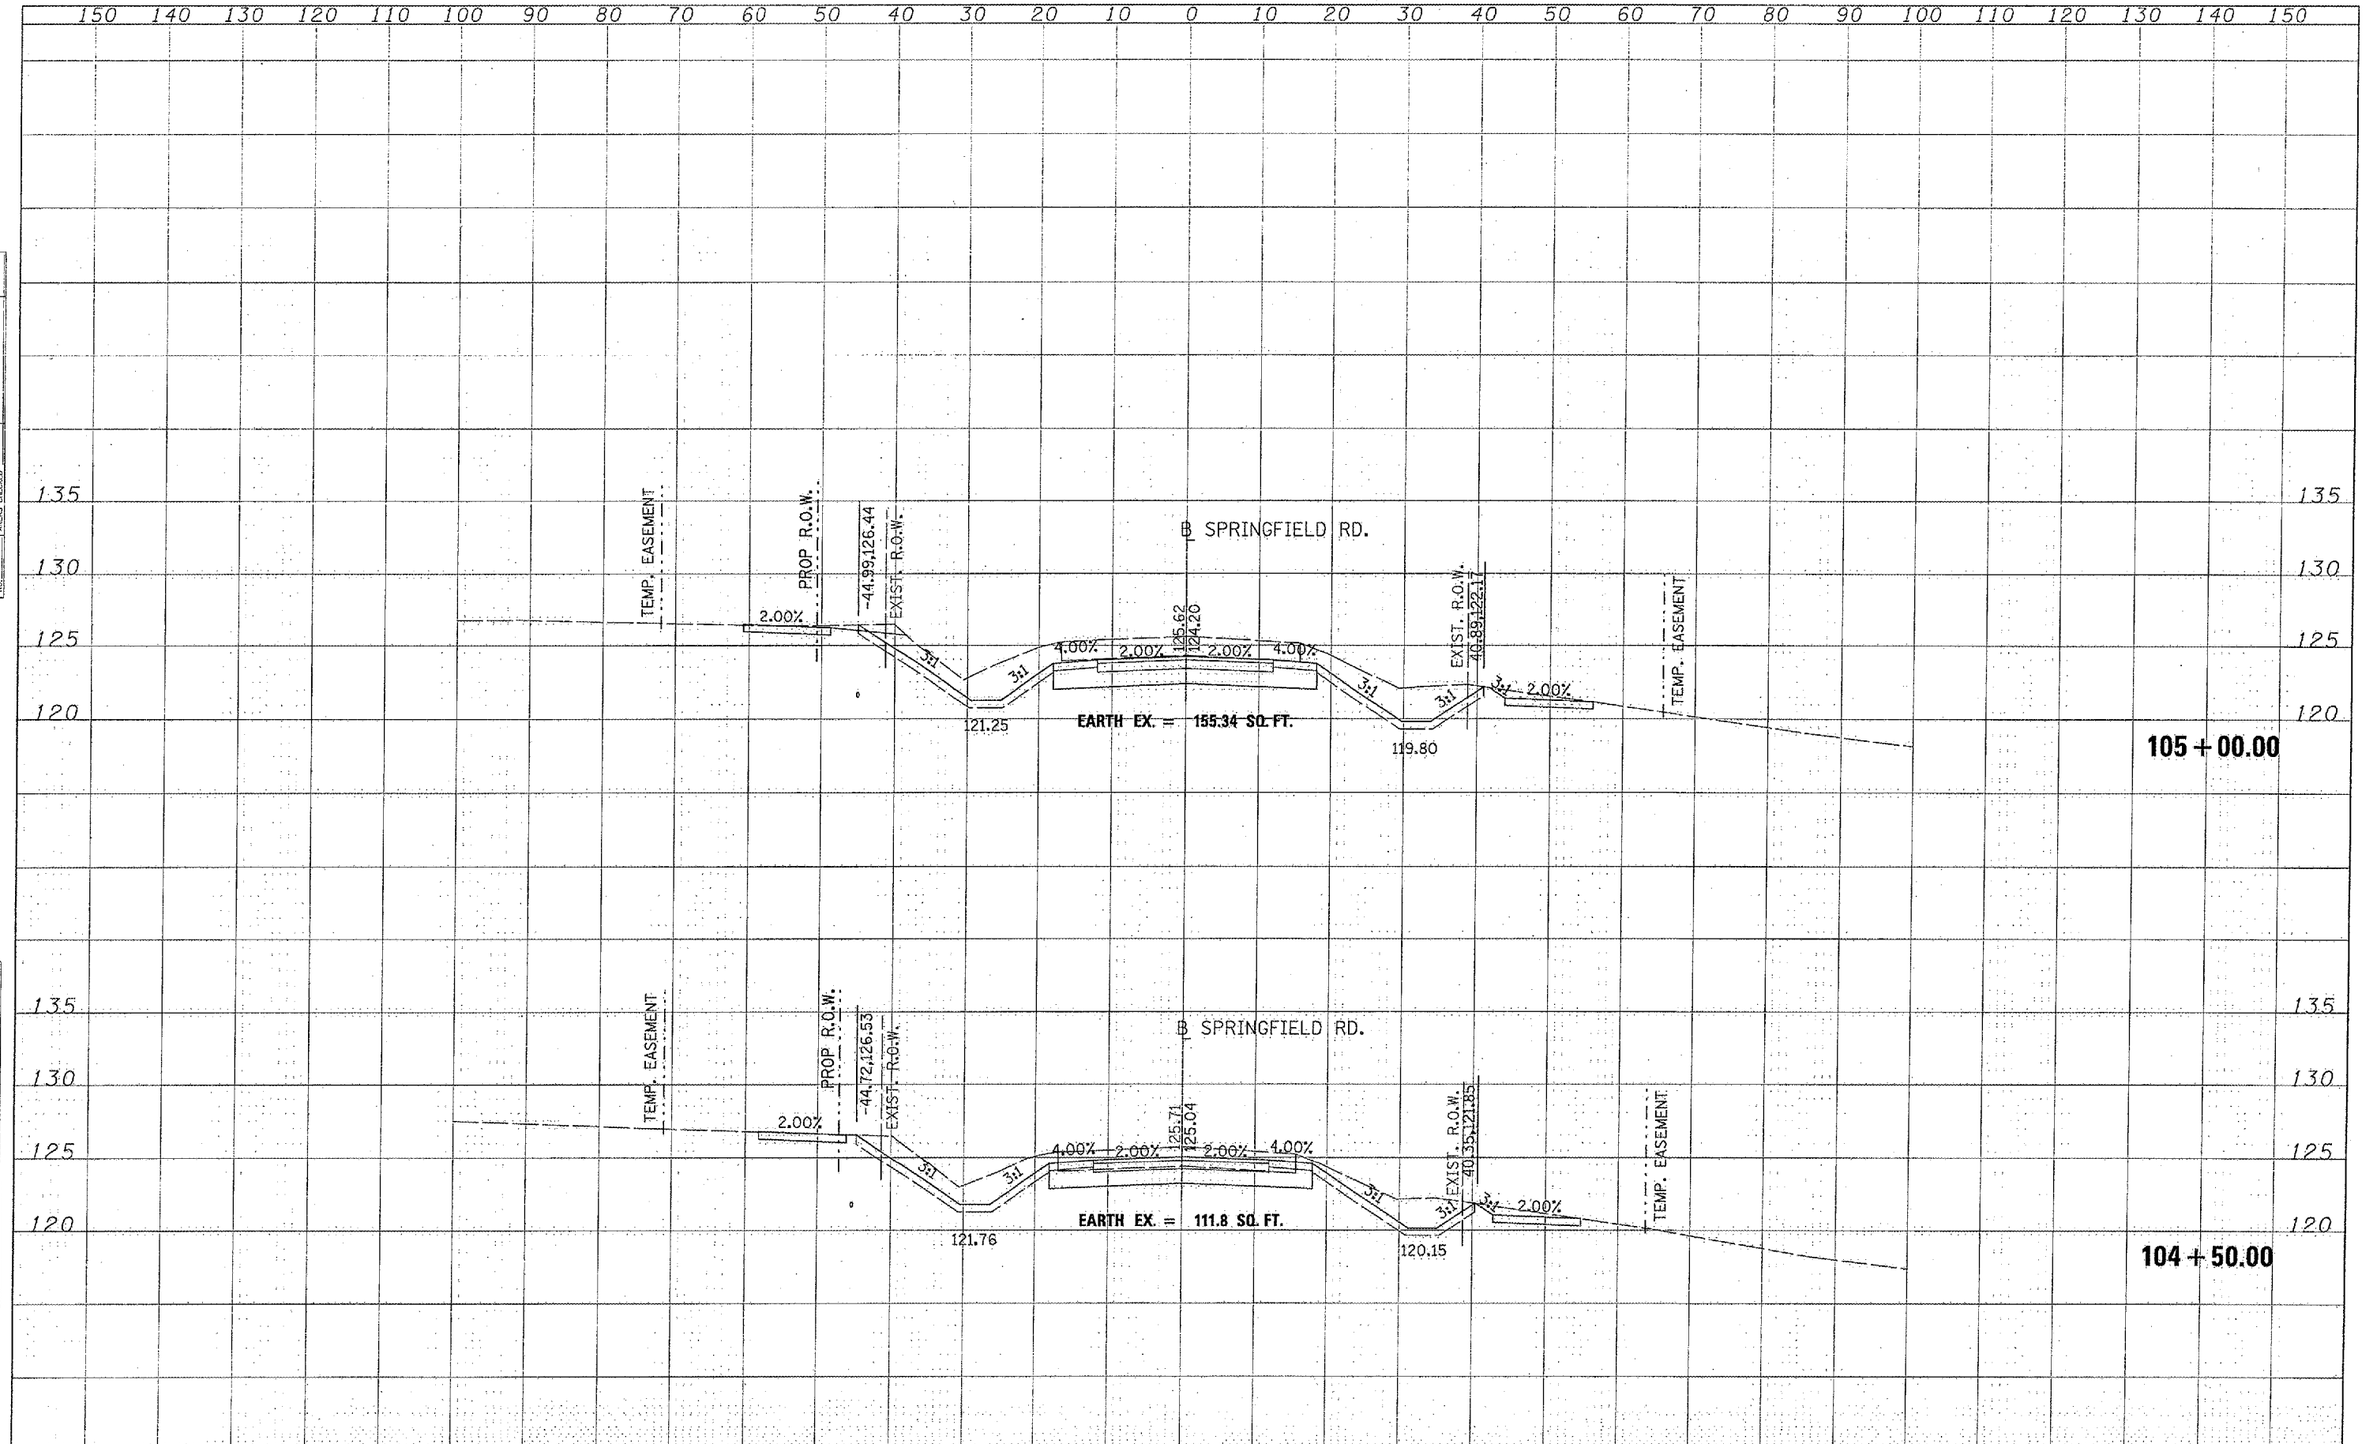

FILE NAME =	USER NAME = Amber00846	DESIGNED -	REVISED -	STATE OF ILLINOIS DEPARTMENT OF TRANSPORTATION	PROPOSED CROSS SECTIONS
i:\25_obs\05p23046b\civil\sheet\c-301-sp1.dgn		DRAWN -	REVISED -		
	PLOT SCALE = 20.0815 ' / IN.	CHECKED -	REVISED -		
	PLOT DATE = 02\14\2008, 11:29 AM	DATE -	REVISED -		SCALE: SHEET NO. OF SHEETS STA. 104+50.00 TO STA. 105+00.00

F.A. RTE.	SECTION	COUNTY	TOTAL SHEETS	SHEET NO.
464	07-00014-00-SP	TAZEWELL	44	34
		CONTRACT NO. 89480		
FED. ROAD DIST. NO.	ILLINOIS	FED. AID PROJECT	HS 1467-104	

FINAL SURVEY	BY	DATE
SURVEYED		
PLOTTED		
TEMPLATE		
AREAS		
AREAS CHECKED		
NOTE BOOK		
NO.		

ORIGINAL SURVEY	BY	DATE
SURVEYED		
PLOTTED		
TEMPLATE		
AREAS		
AREAS CHECKED		
NOTE BOOK		
NO.		