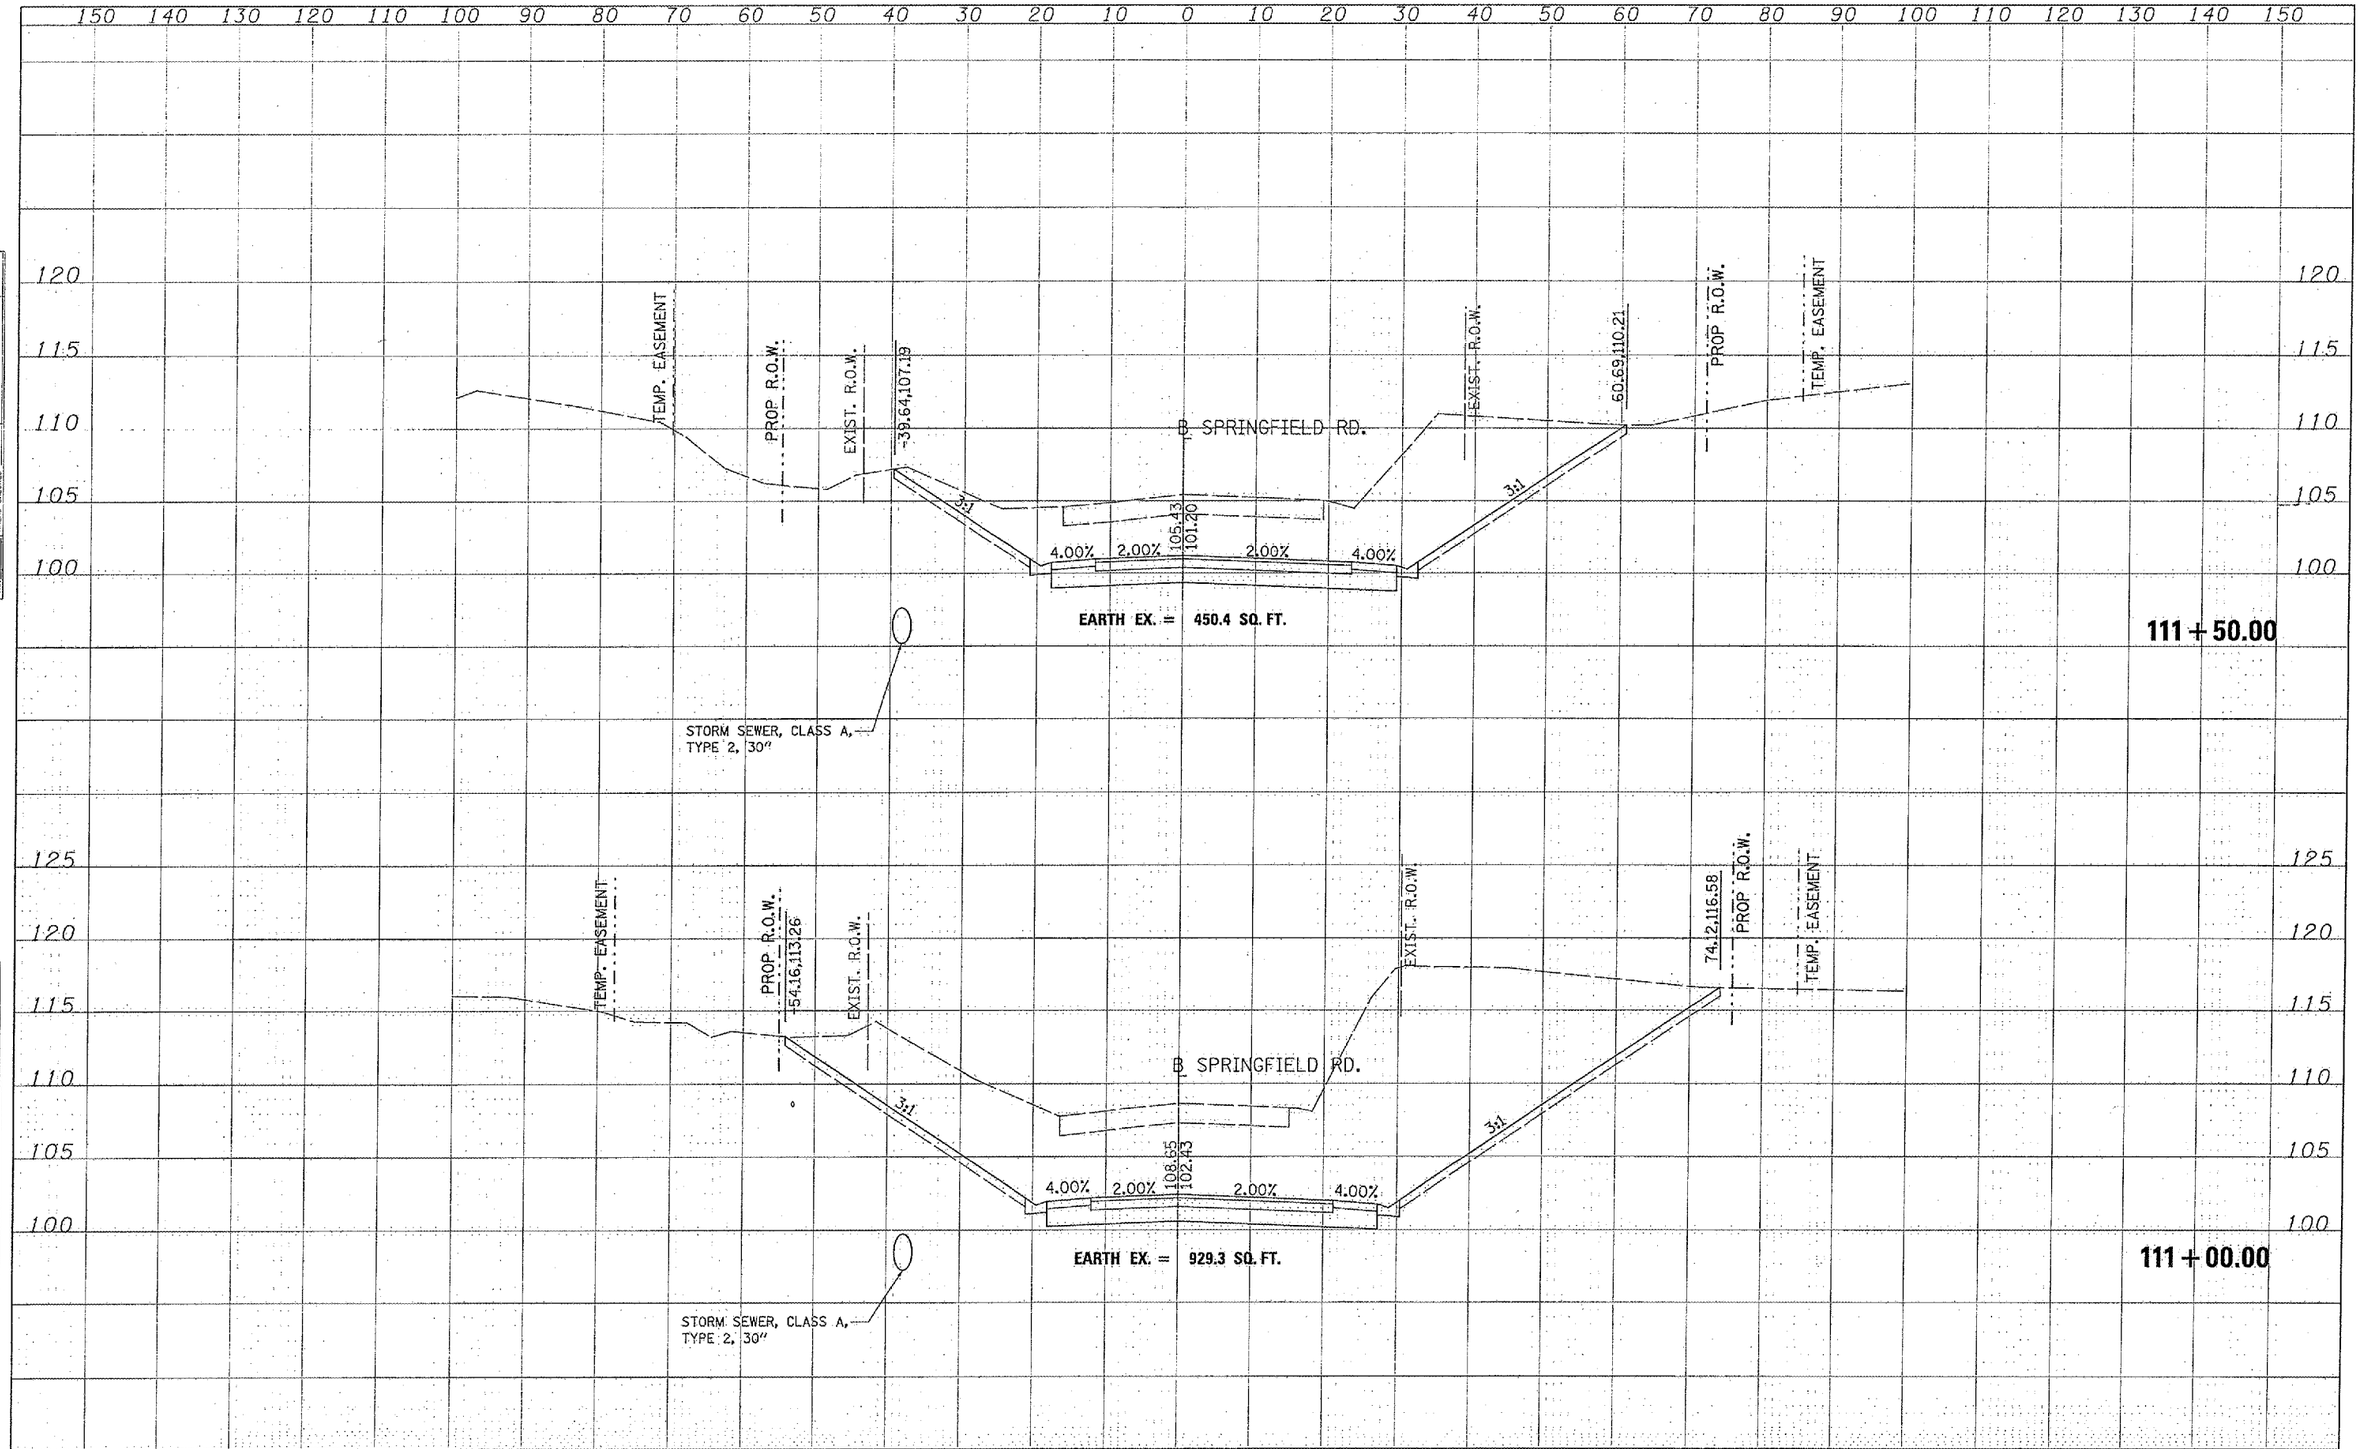

FILE NAME =	USER NAME = Ander22846	DESIGNED -	REVISED -
c:\23jobs\05p22246\civil\sheets\s-321-sp1.dgn		DRAWN -	REVISED -
	PLOT SCALE = 22.6815 ' / IN.	CHECKED -	REVISED -
	PLOT DATE = 02\14\2023, 11:29 AM	DATE -	REVISED -

STATE OF ILLINOIS
DEPARTMENT OF TRANSPORTATION

PROPOSED CROSS SECTIONS

SCALE: | SHEET NO. OF SHEETS | STA. 111+00.00 TO STA. 111+50.00

F.A. RTE.	SECTION	COUNTY	TOTAL SHEETS	SHEET NO.
464	07-00014-00-SP	TAZEWELL	44	41
		CONTRACT NO. 89480		

FED. ROAD DIST. NO. | ILLINOIS | FED. AID PROJECT HS 1467-104

FINAL SURVEY: NOTE BOOK NO. | SURVEYED | PLOTTED | TEMPLATE | AREAS | AREAS CHECKED | BY | DATE

ORIGINAL SURVEY: NOTE BOOK NO. | SURVEYED | PLOTTED | TEMPLATE | AREAS | AREAS CHECKED | BY | DATE