ROUTE NO.	SECTION	COUNTY	TOTAL SHEETS	SHEET NO.
FAS 683	*	EDGAR	160	79
STA. 46+00.00		TO STA. 47+00.00		
FED. RD. DIST. NO. 7	ILLINOIS	PROJECT *05-00092-01-PV		

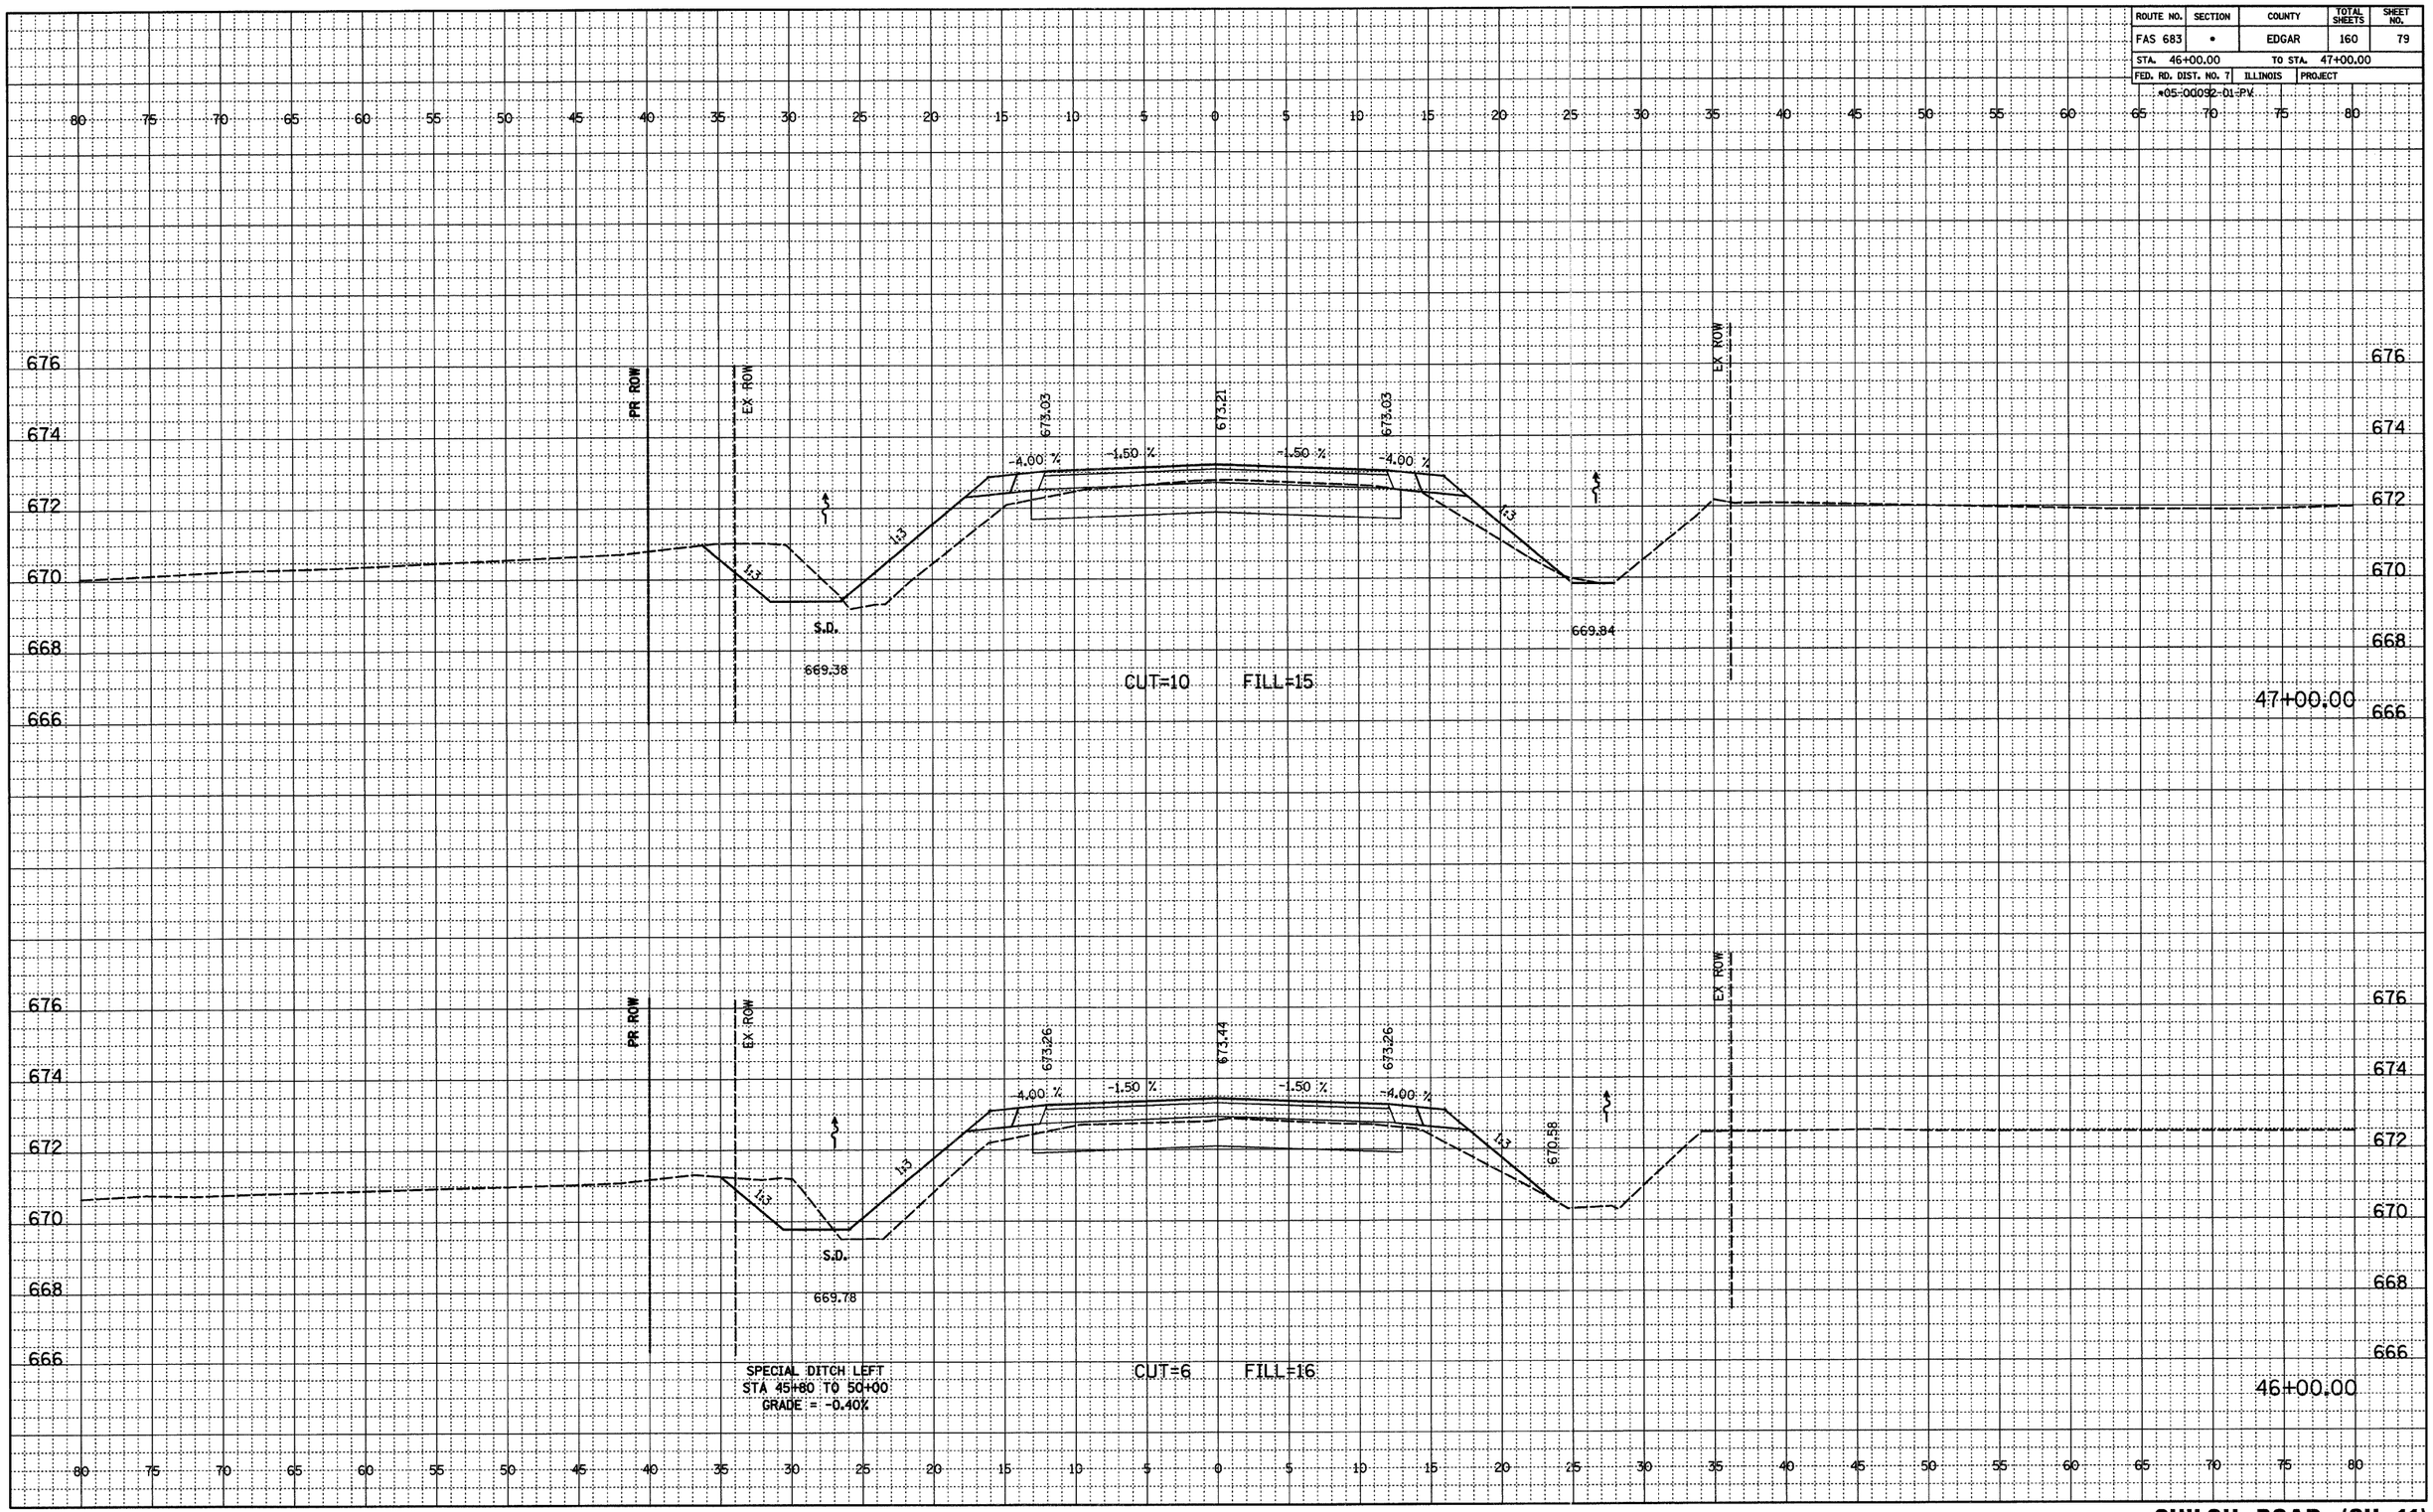

FINAL	BY	DATE
SURVEYED		
PLOTTED		
ALIGNMENT CHECKED		
RT. OF WAY CHECKED		
NOTEBOOK NO.		

ORIGINAL	BY	DATE
SURVEYED		
PLOTTED		
GRADES CHECKED		
BM'S NOTED		
STRUCTURE NOTATIONS CK'D		
NOTEBOOK NO.		

SHILOH ROAD (CH 11)