ROUTE NO.	SECTION	COUNTY	TOTAL SHEETS	SHEET NO.
FAS 683	•	EDGAR	160	116
STA. 103+00.00		TO STA. 103+32.00		
FED. RD. DIST. NO. 7	ILLINOIS	PROJECT		

•05-00092-01-PV

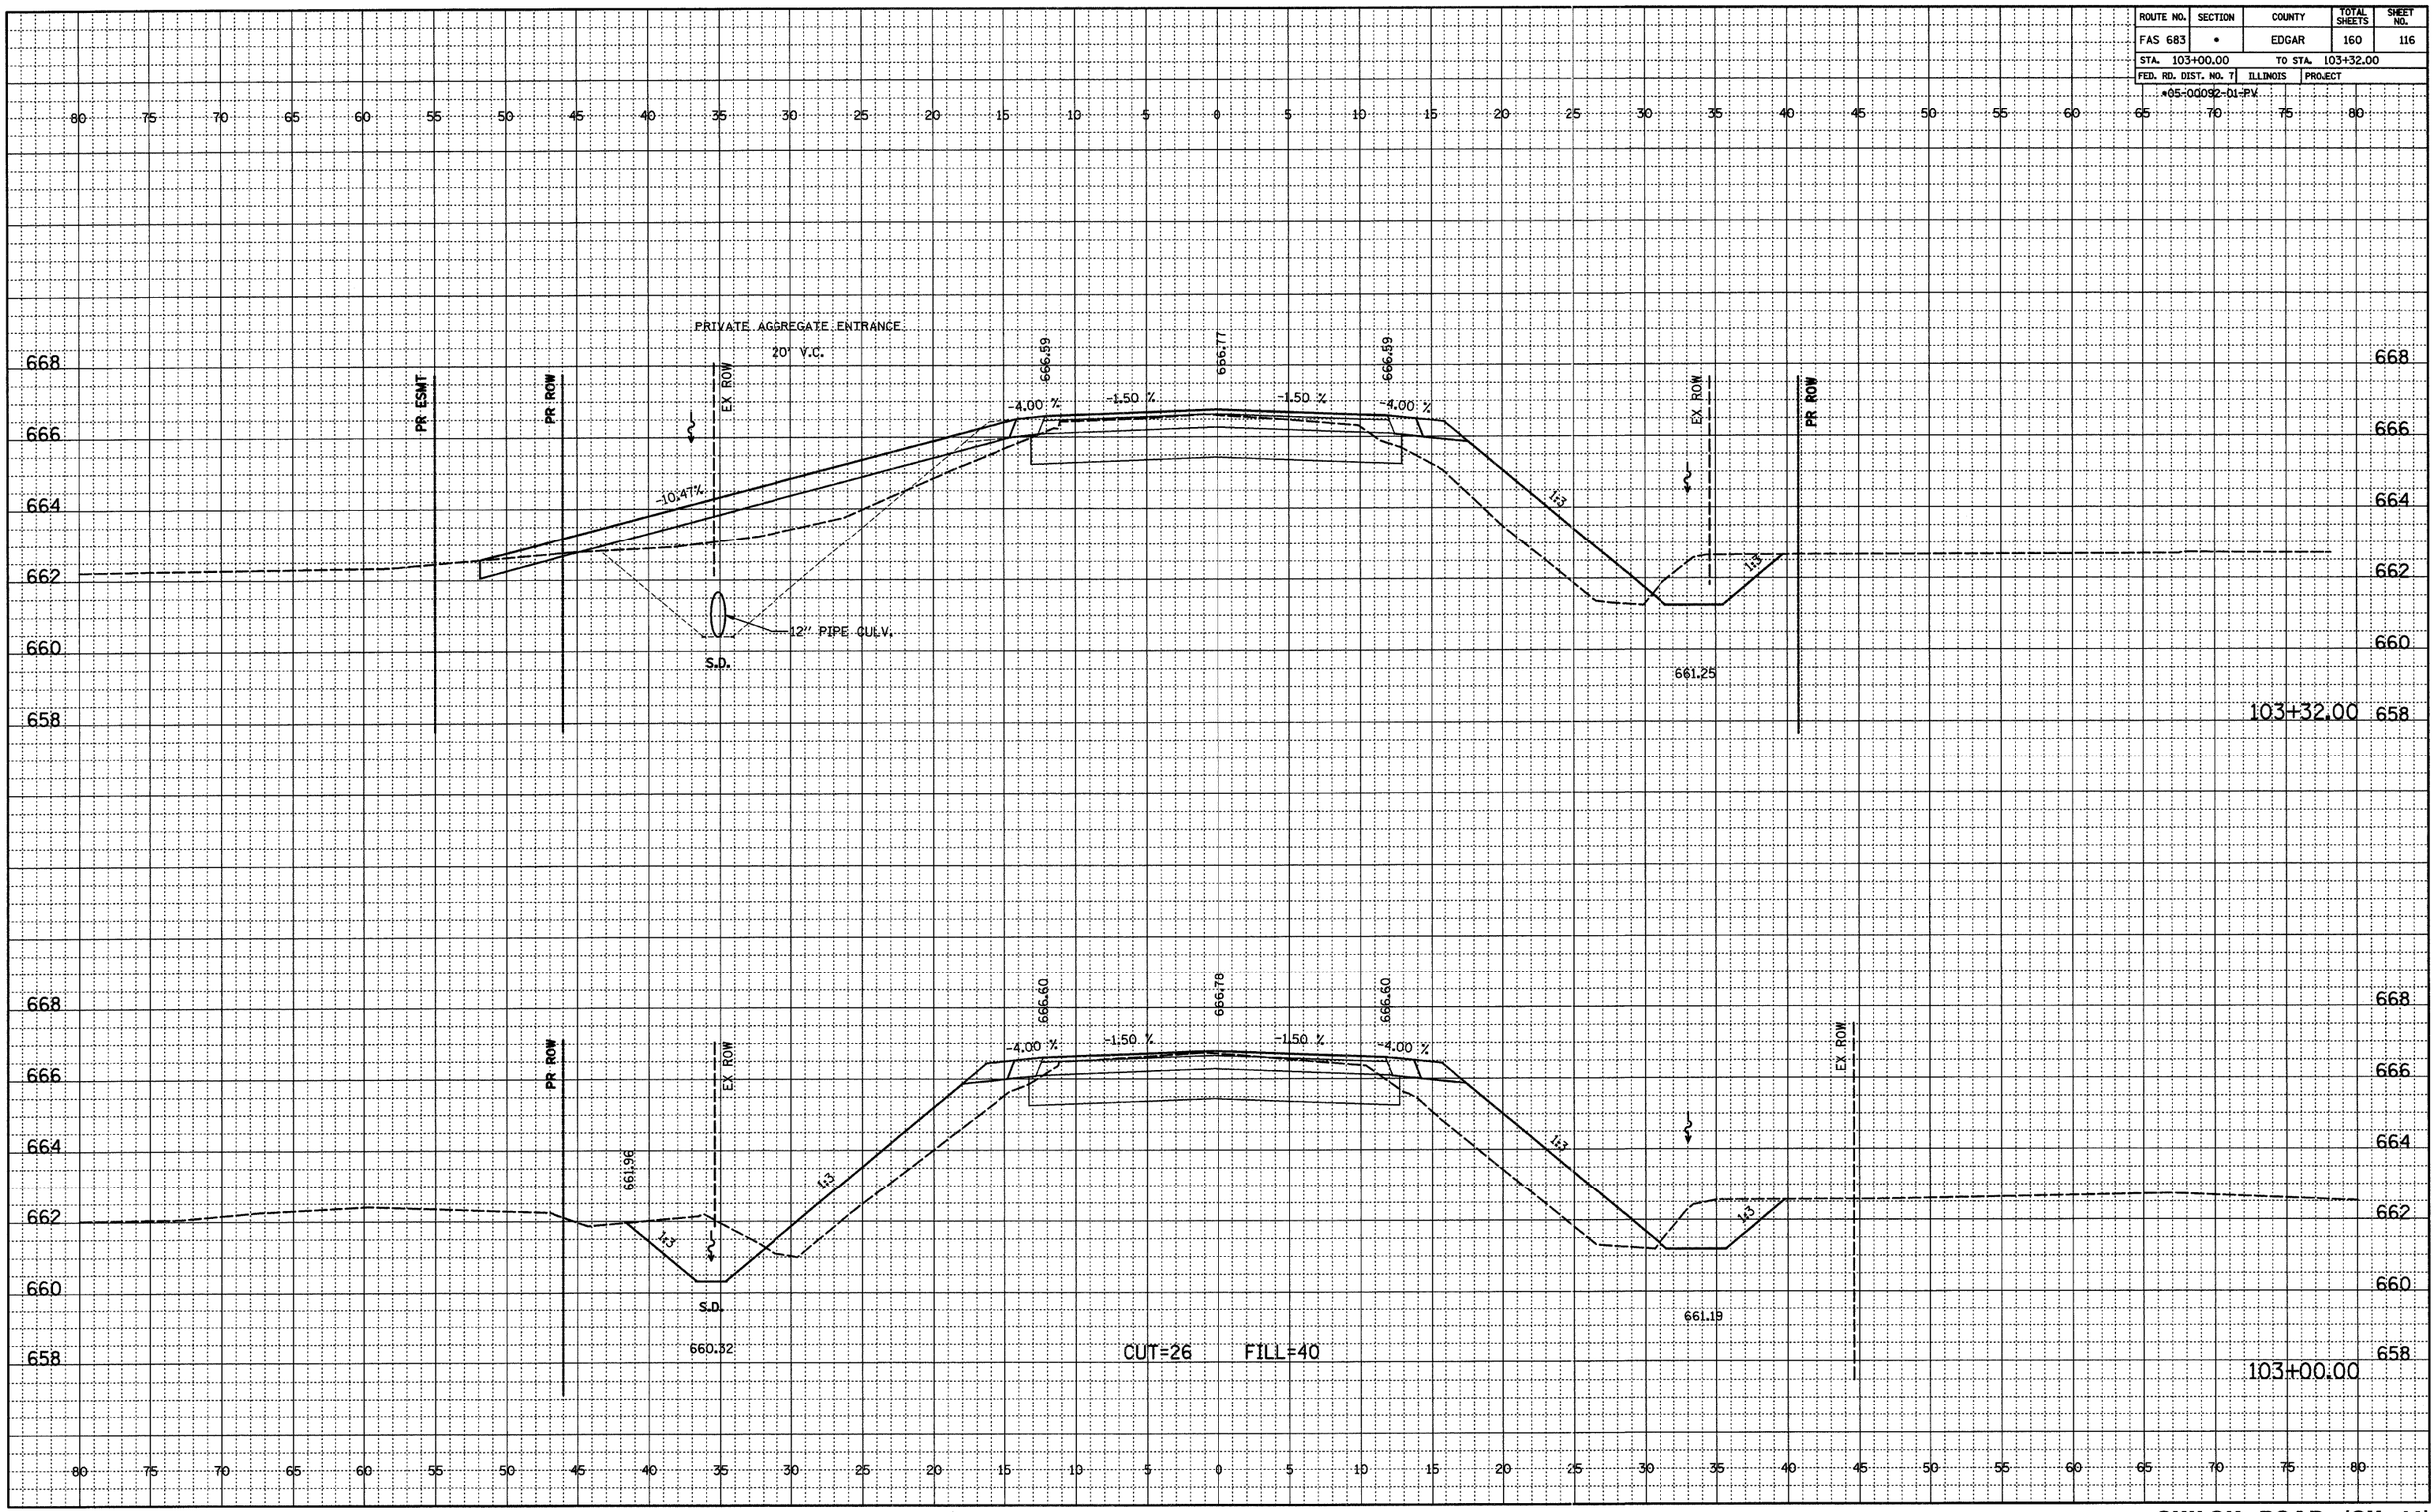

FINAL	SURVEYED	BY	DATE
	PLOTTED		
NOTEBOOK	ALIGNMENT CHECKED		
NO.	RT. OF WAY CHECKED		

ORIGINAL	SURVEYED	BY	DATE
	PLOTTED		
NOTEBOOK	GRADES CHECKED		
	BM'S NOTED		
NO.	STRUCTURE NOTATIONS CHK'D		

SHILOH ROAD (CH 11)