CONTRACT NO. 93450

F.A. RTE.	SECTION	COUNTY	TOTAL SHEETS	SHEET NO.
7982	05-00447-01-PV	SANGAMON	114	106
STA. 58+75.00		TO STA. 59+50.00		
FED. ROAD DIST. NO.		ILLINOIS	FED. AID PROJECT	

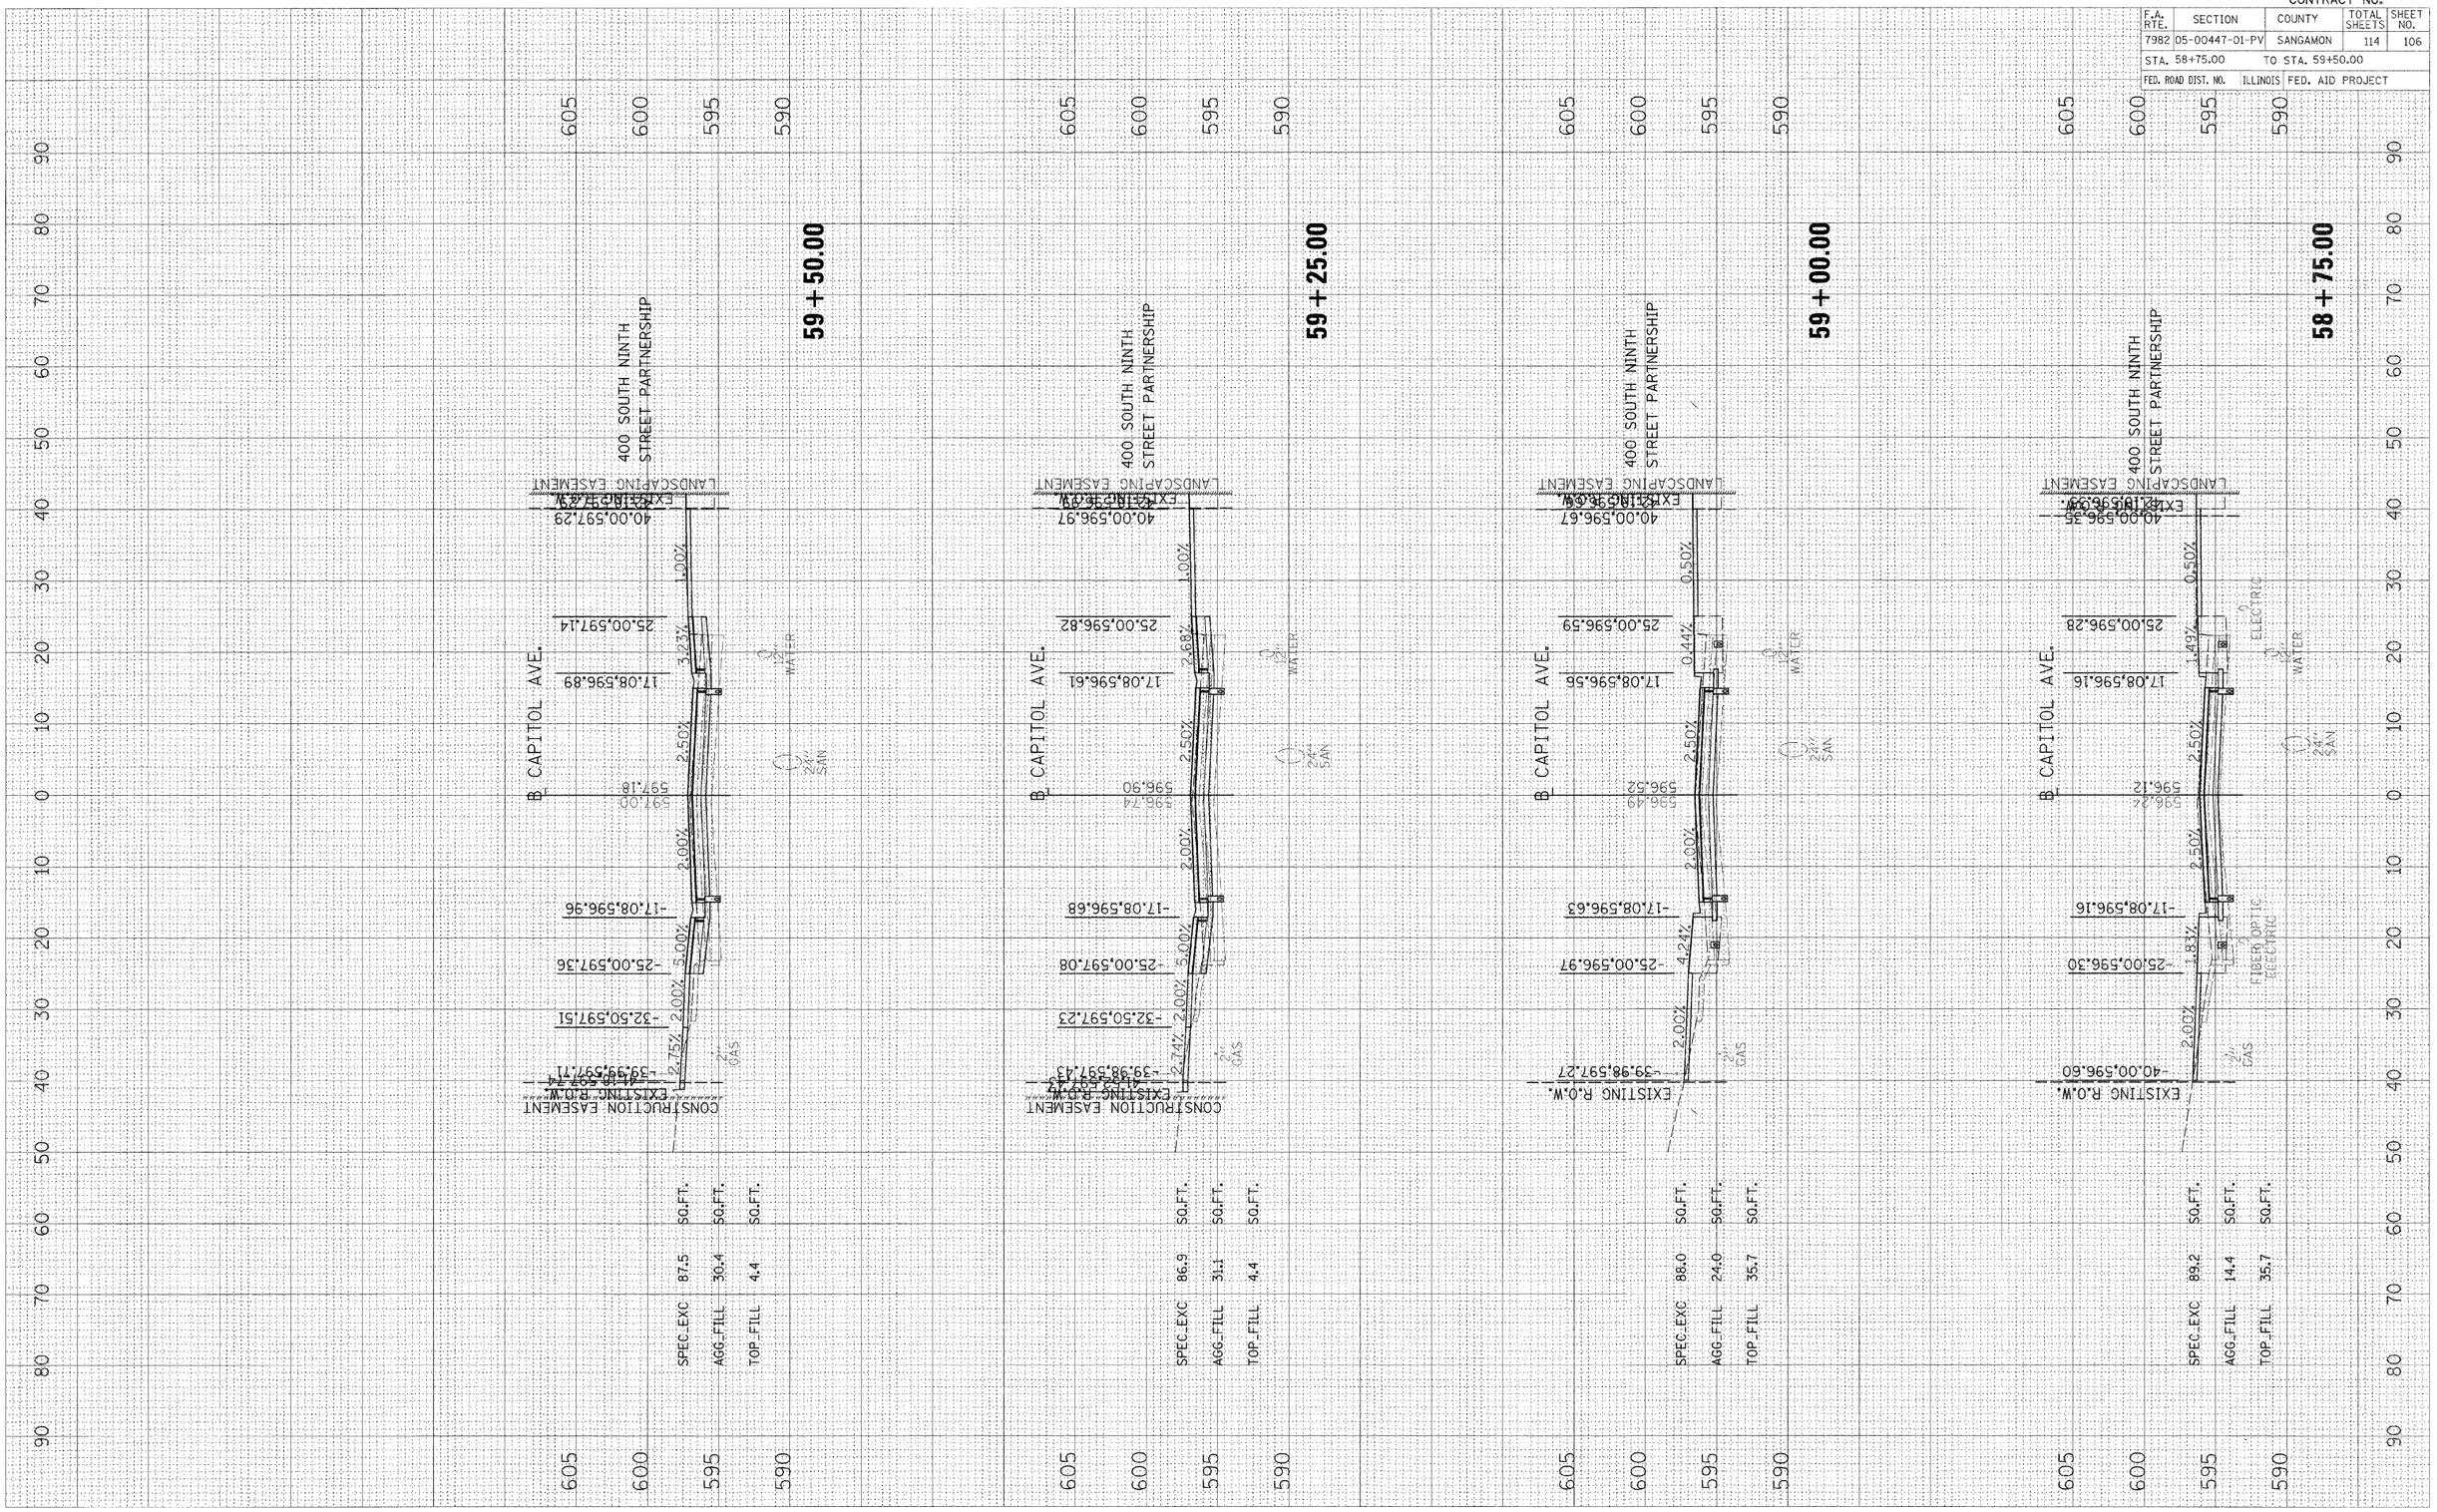

FINAL SURVEY	SURVEYED	BY	DATE
NOTE BOOK	PLOTTED		
	TEMPLATE		
	AREAS		
NO.	AREAS CHECKED		

ORIGINAL SURVEY	SURVEYED	BY	DATE
	PLOTTED		
	TEMPLATE		
	AREAS		
NO.	AREAS CHECKED		

PLOT DATE = 01\10\2020,11:06 AM
FILE NAME = i:\02jobs\02s2241a\CADD\Roadway\Plans\ptsgrp\Section_1_7b-11th\Peoria\C-XSGRP-112007_sheet_7-11.dgn
PLOT SCALE = 10.001' / IN.
USER NAME = PopR0836