PLOT DATE = 01\10\2008, 11:08 AM
FILE NAME = I:\02jobs\02e2041a\CADD\Road\Mainline\Sheets\Section_1.7th-11th\Peoria\C-XSCAP_112007_sheet_7-11.dgn
PLOT SCALE = 10.001 ' / IN.
USER NAME = Pop00836

ORIGINAL SURVEY		BY	DATE
NO.	SURVEYED		
	PLOTTED		
	AREAS		
	AREAS CHECKED		

FINAL SURVEY		BY	DATE
NOTE BOOK	SURVEYED		
	PLOTTED		
	TEMPLATE		
NO.	AREAS		
	AREAS CHECKED		

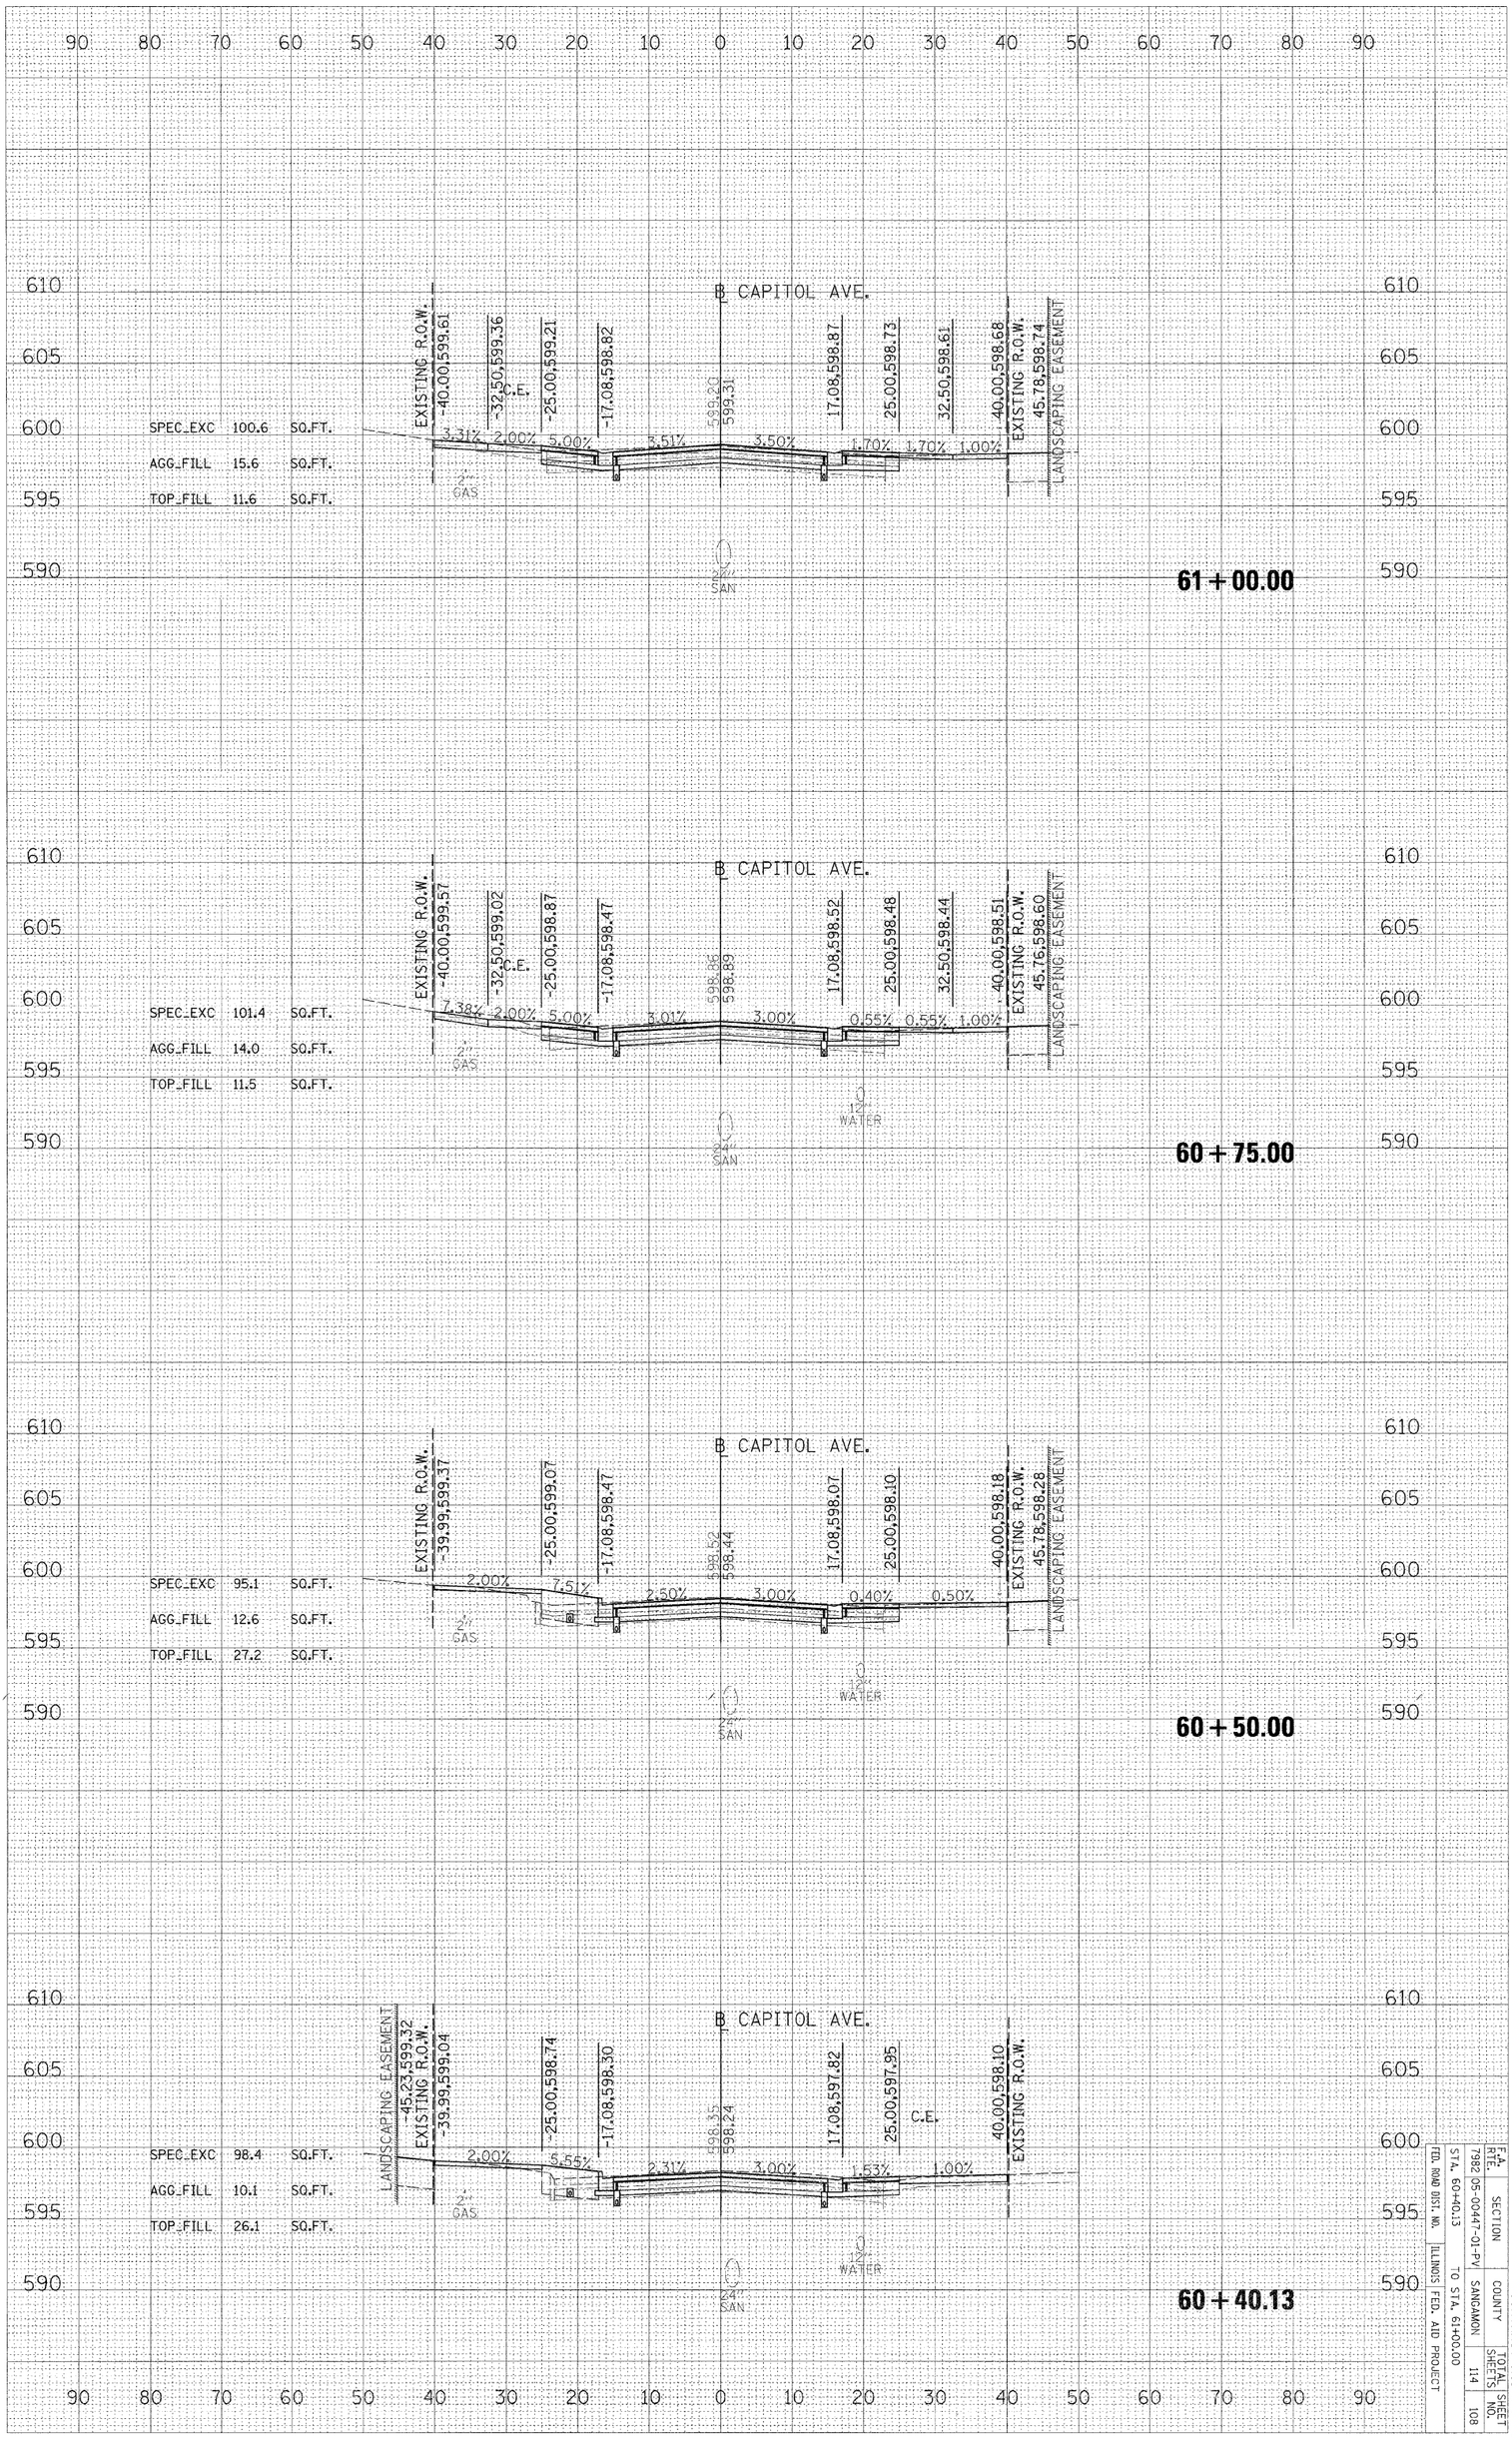

F.A. RTE.	SECTION	COUNTY	TOTAL SHEETS	SHEET NO.
7982	05-00447-01-PV	SANGAMON	114	108

STA. 60+40.13 TO STA. 61+00.00

FED. ROAD DIST. NO. | ILLINOIS | FED. AID PROJECT

CONTRACT NO. 93450