CONTRACT# 95457

SECTION	COUNTY	TOTAL SHEETS	SHEET NO.
00-00127-00-WR	COLES	91	68

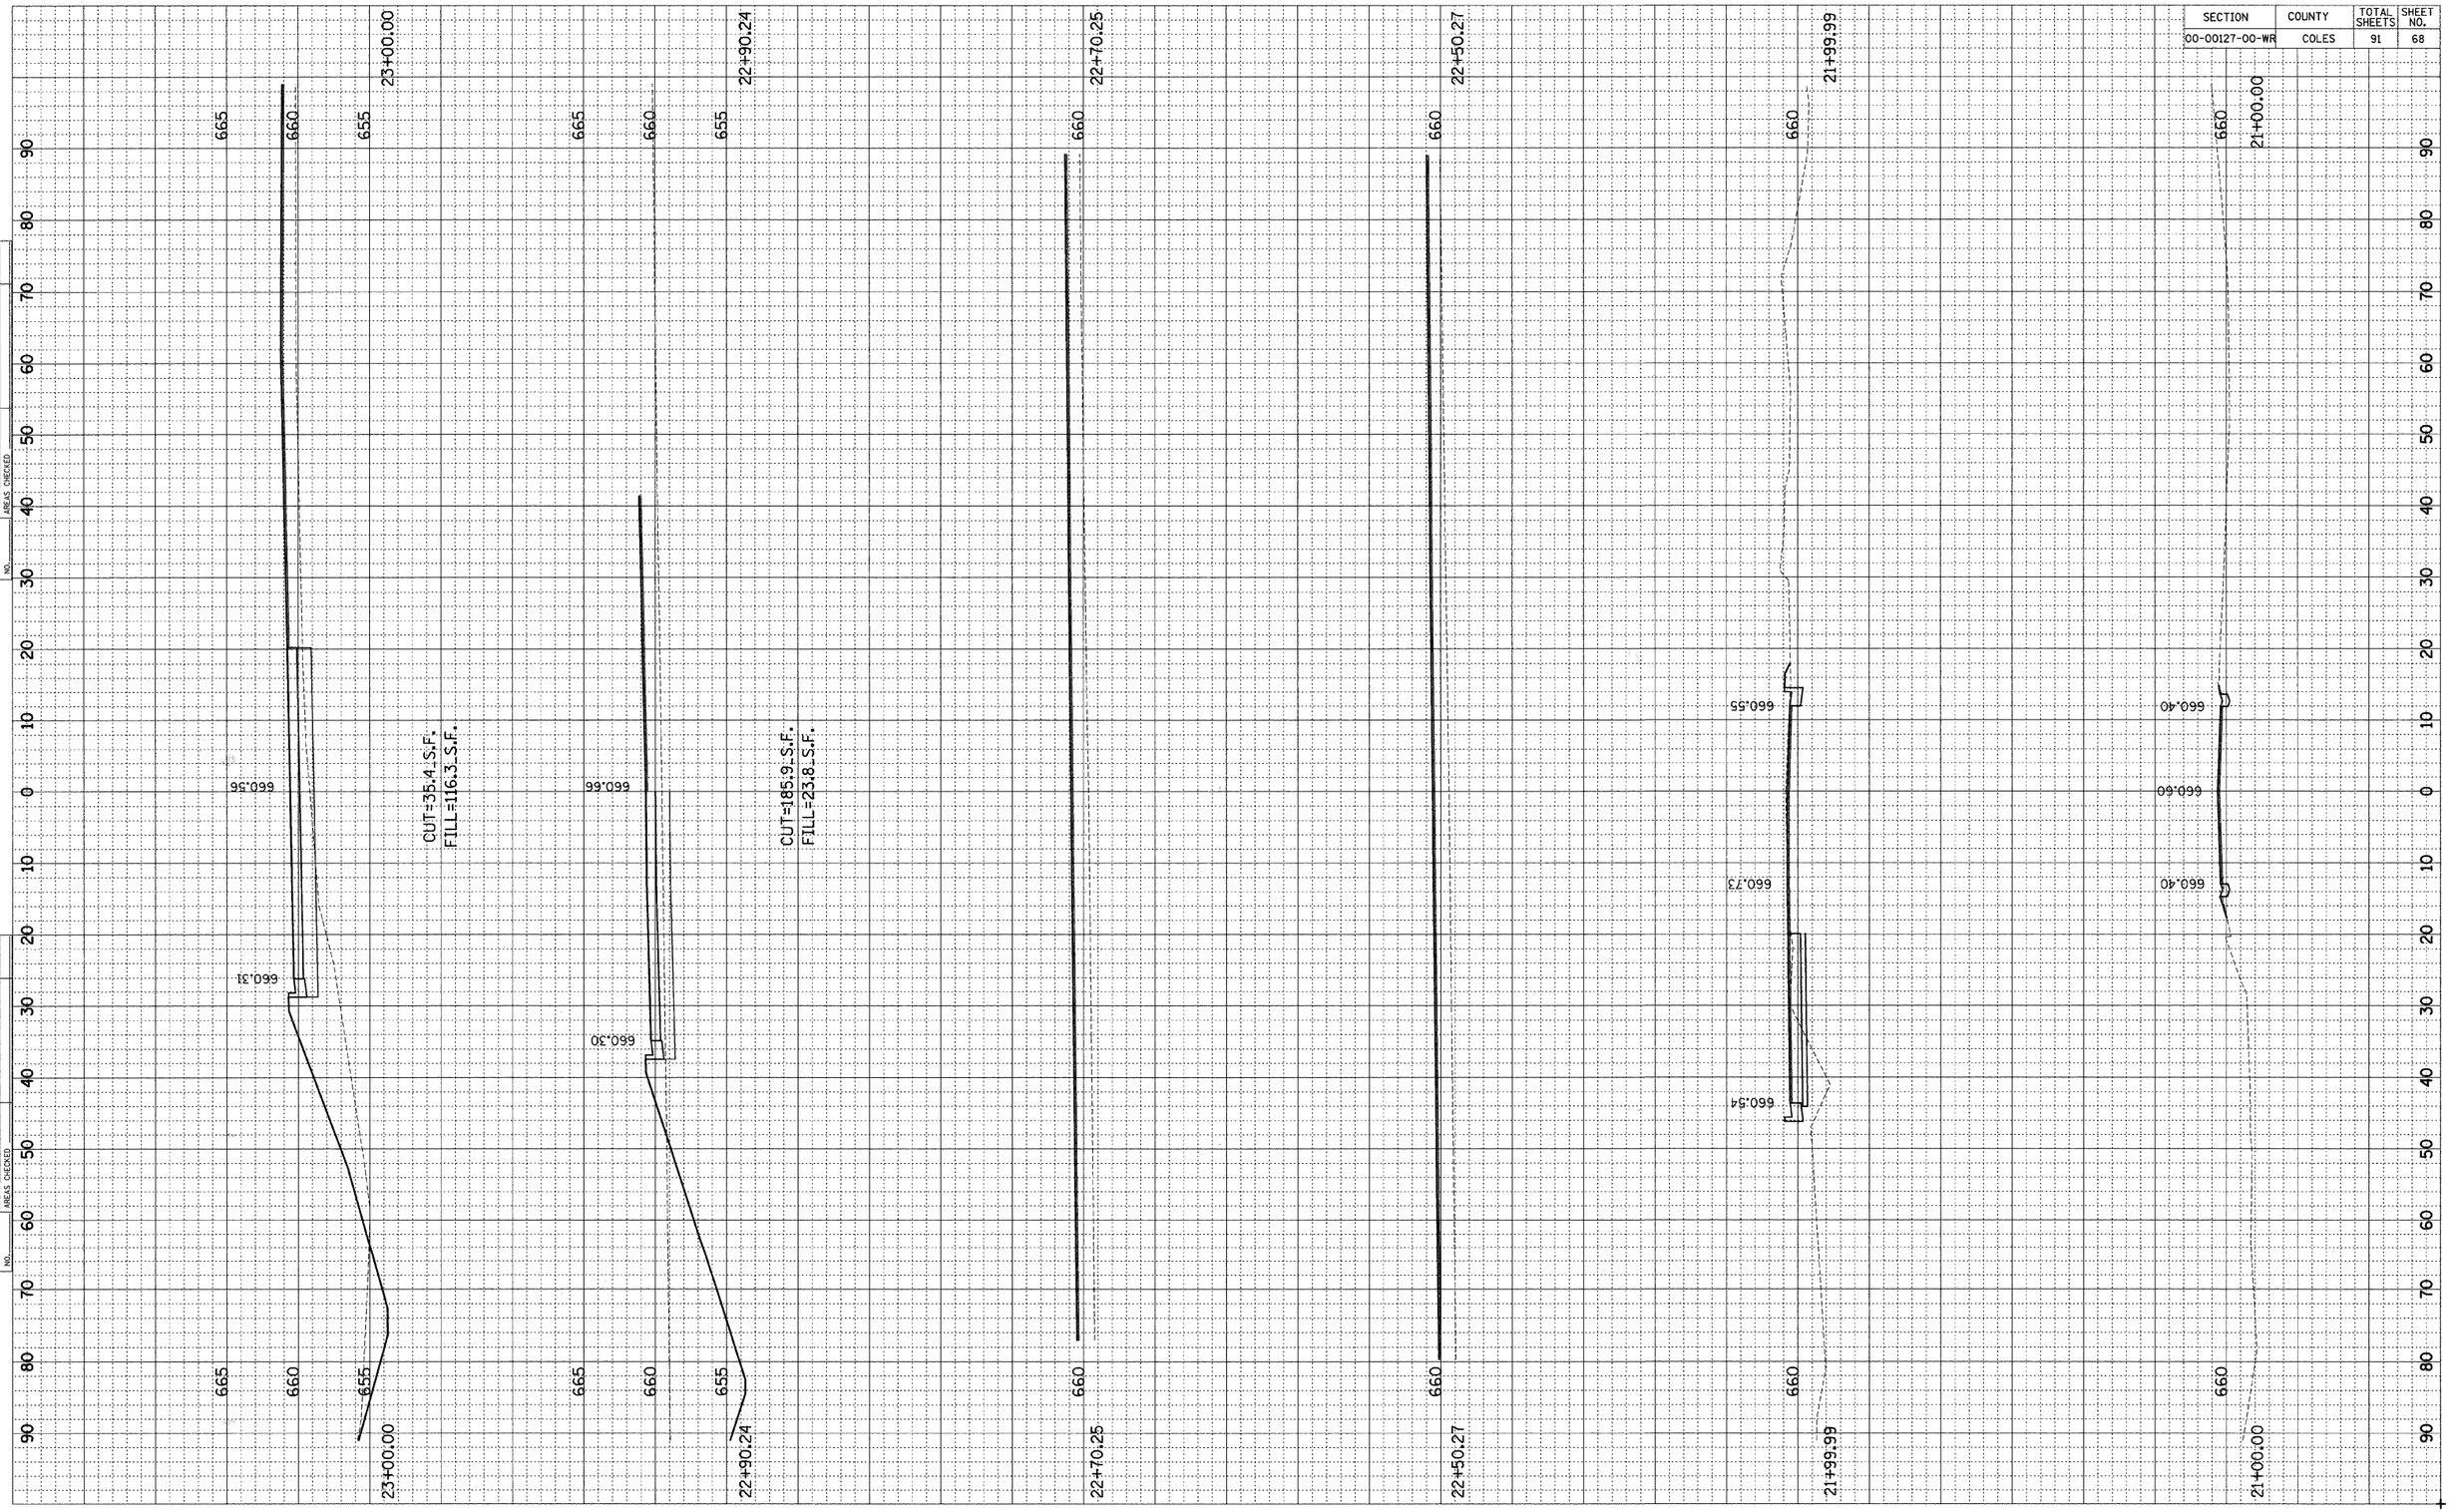

FINAL SURVEY	BY	DATE
NOTE BOOK NO.	SURVEYED	
	PLOTTED	
	TEMPLATE	
	AREAS	
	AREAS CHECKED	

ORIGINAL SURVEY	BY	DATE
NOTE BOOK NO.	SURVEYED	
	PLOTTED	
	TEMPLATE	
	AREAS	
	AREAS CHECKED	

C.H. 18 CROSS SECTIONS STA. 21+00.00 TO STA. 23+00.00