CONTRACT# 95457

SECTION	COUNTY	TOTAL SHEETS	SHEET NO.
00-00127-00-WR	COLES	91	70

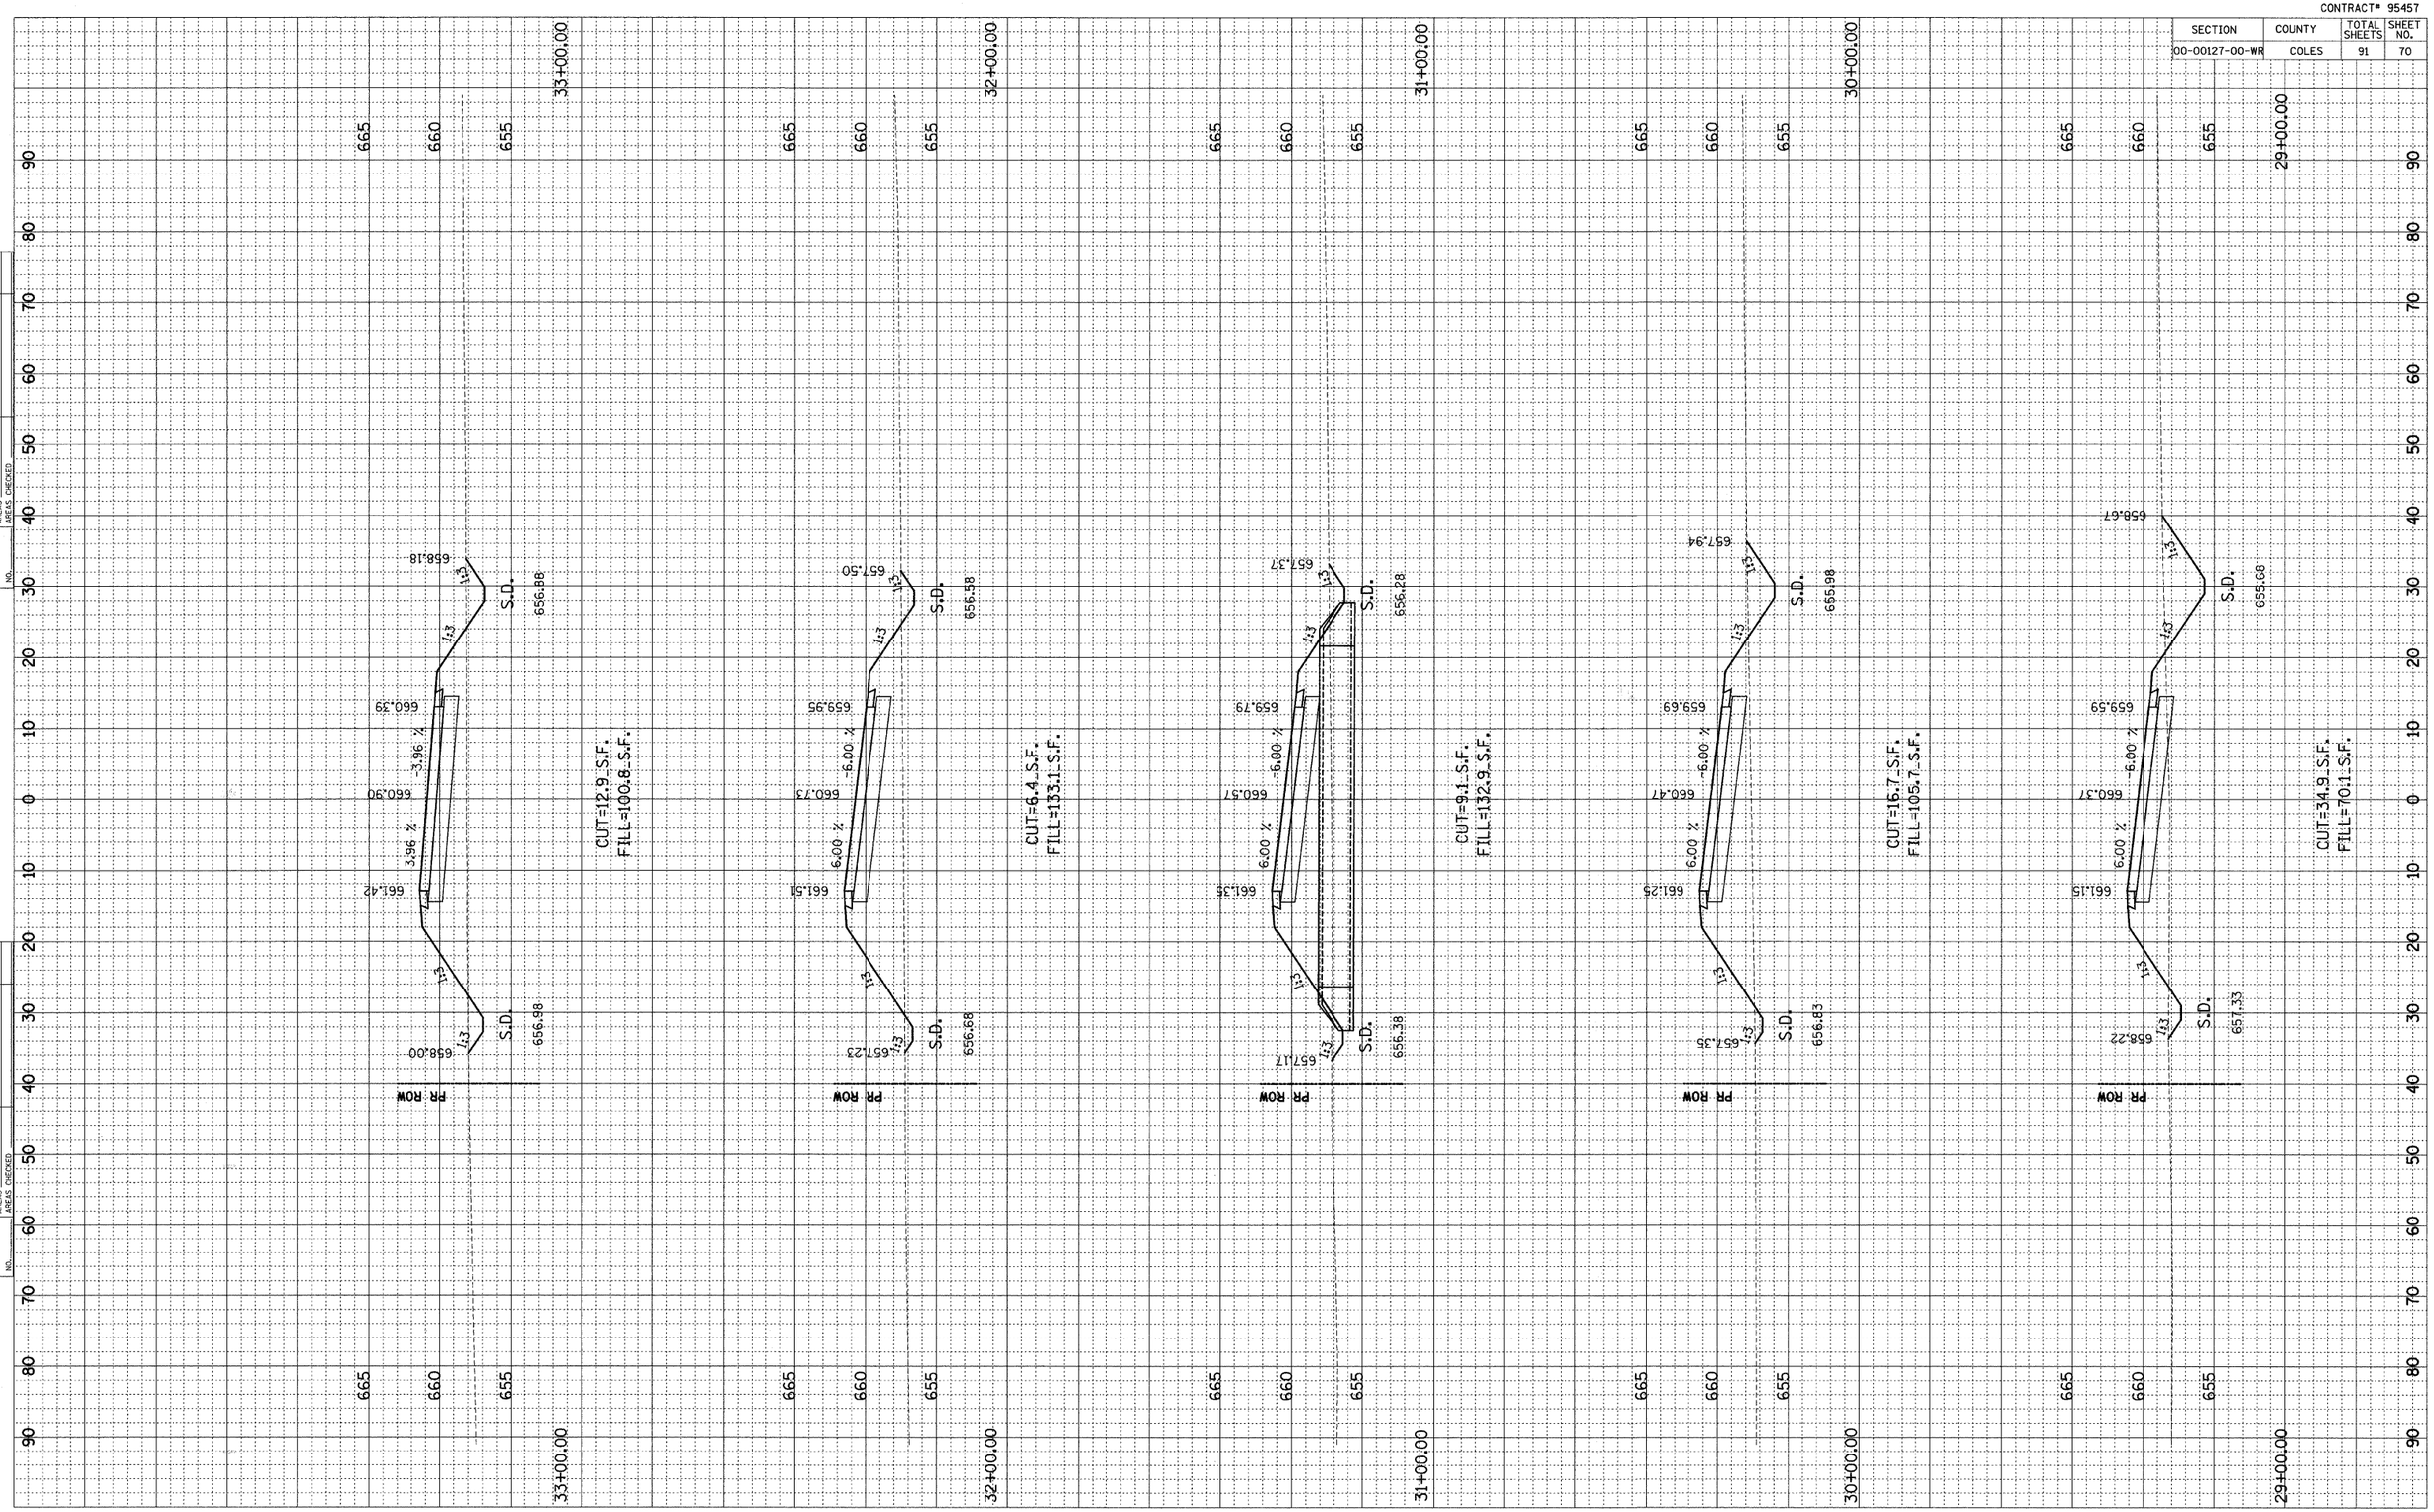

FINAL SURVEY	BY	DATE
NOTE BOOK		
NO.		
SURVEYED		
PLOTTED		
TEMPLATE		
AREAS		
AREAS CHECKED		

ORIGINAL SURVEY	BY	DATE
NOTE BOOK		
NO.		
SURVEYED		
PLOTTED		
TEMPLATE		
AREAS		
AREAS CHECKED		

C.H. 18 CROSS SECTIONS STA. 29+00.00 TO STA. 33+00.00