CONTRACT# 95457

SECTION	COUNTY	TOTAL SHEETS	SHEET NO.
00-00127-00-WR	COLES	91	71

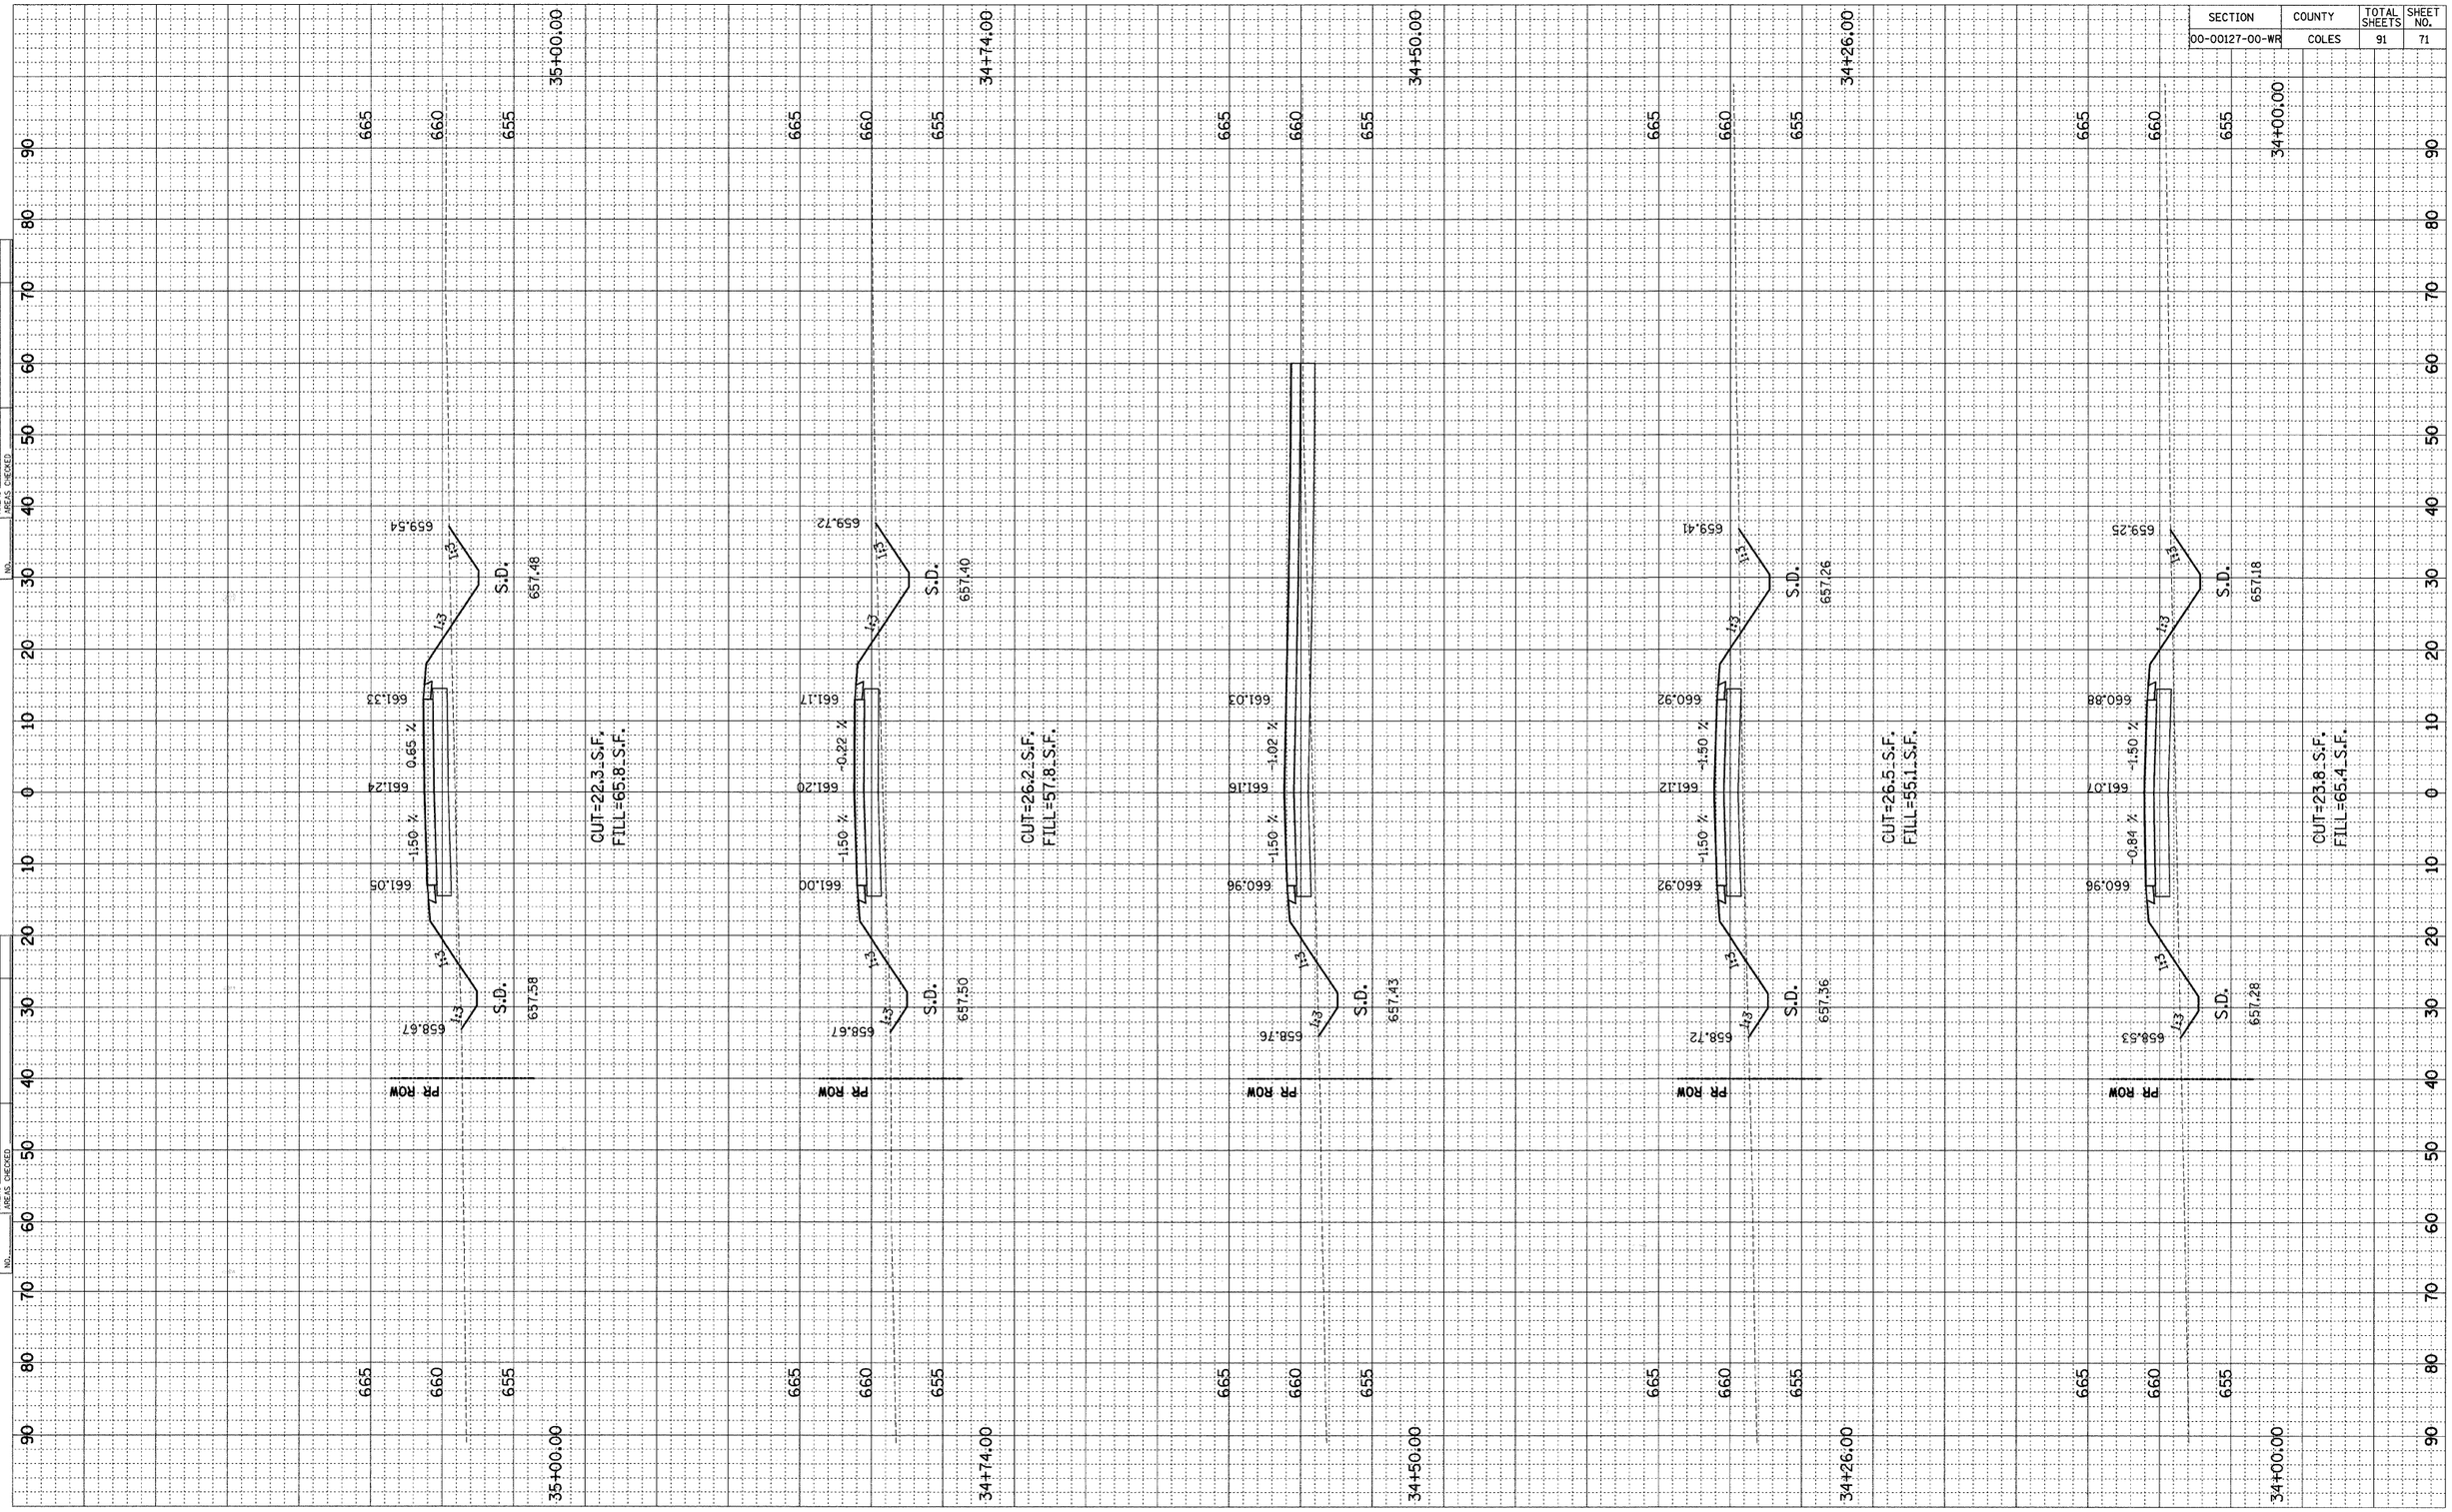

FINAL SURVEY	BY	DATE
NOTE BOOK	SURVEYED	
NO.	PLOTTED	
	TEMPLATE	
	AREAS CHECKED	

ORIGINAL SURVEY	BY	DATE
NOTE BOOK	SURVEYED	
NO.	PLOTTED	
	TEMPLATE	
	AREAS CHECKED	

C.H. 18 CROSS SECTIONS STA. 34+00.00 TO STA. 35+00.00