ILL. RTE.	SECTION	COUNTY	TOTAL SHEETS	SHEET NO.
FA/ BR	06-03/23-00-BR	COLES	13	9

STA. 4+30 TO STA. 6+00

MFT ILLINOIS STATE AID PROJECT
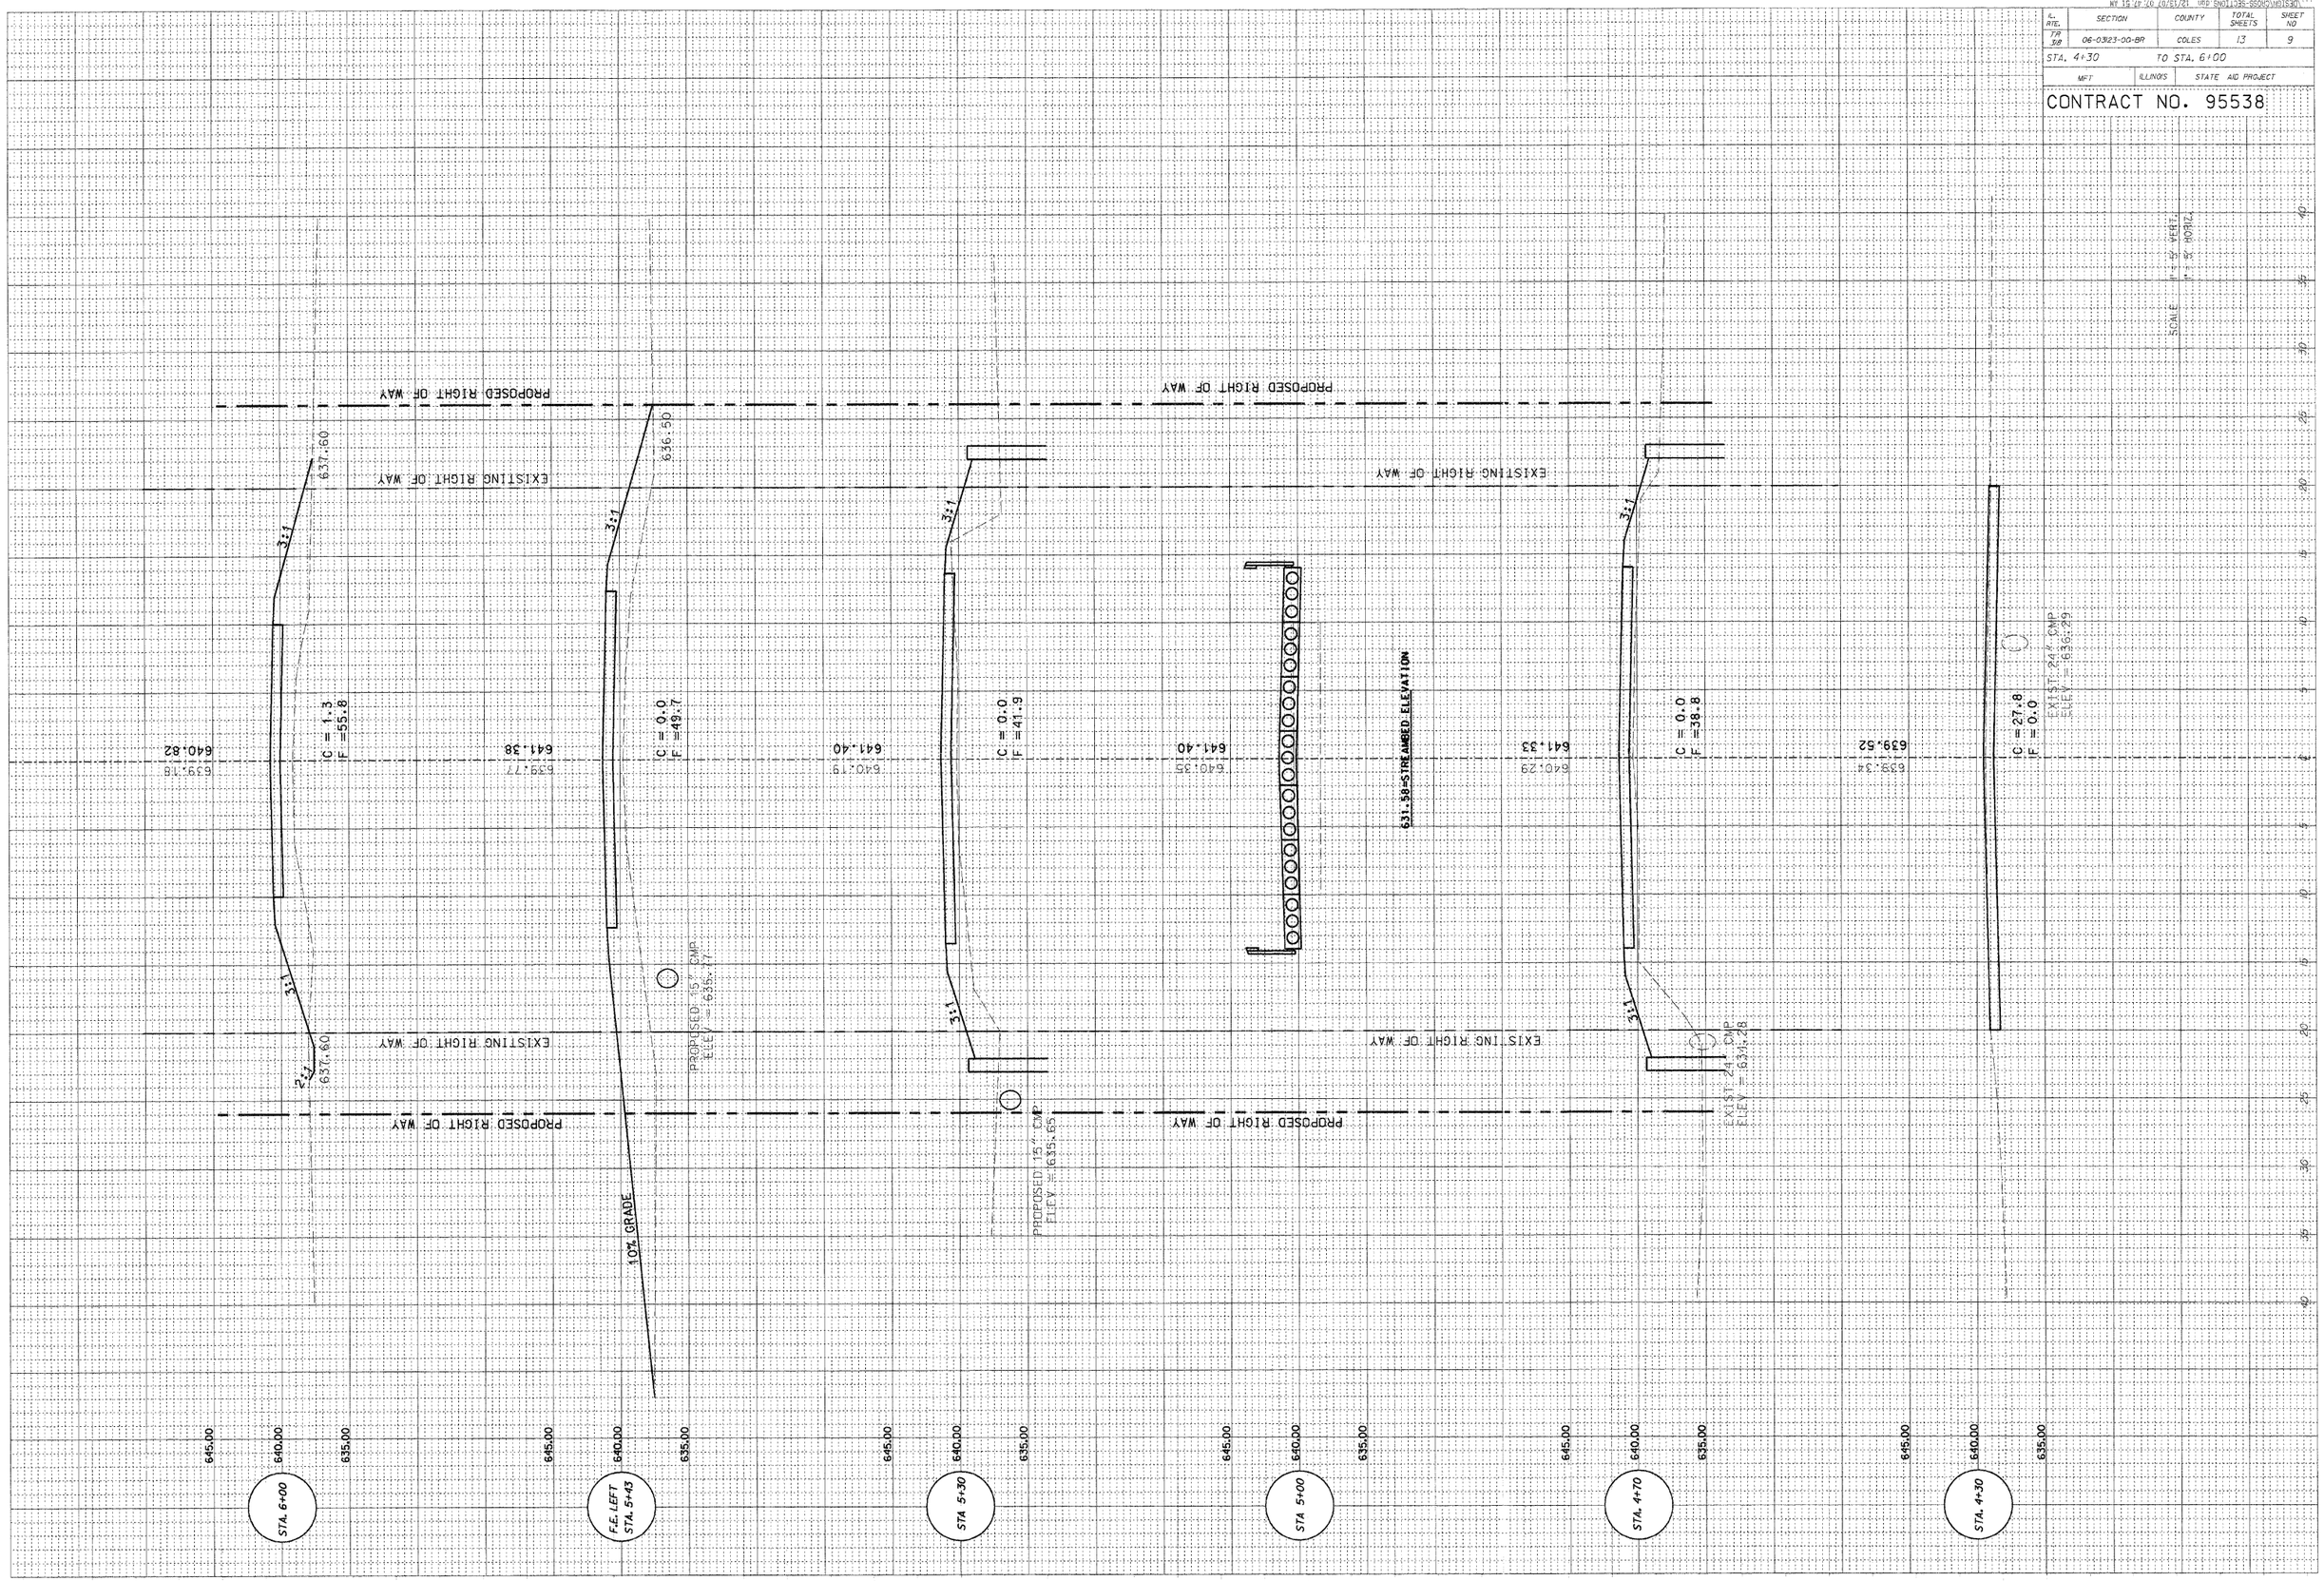
CONTRACT NO. 95538