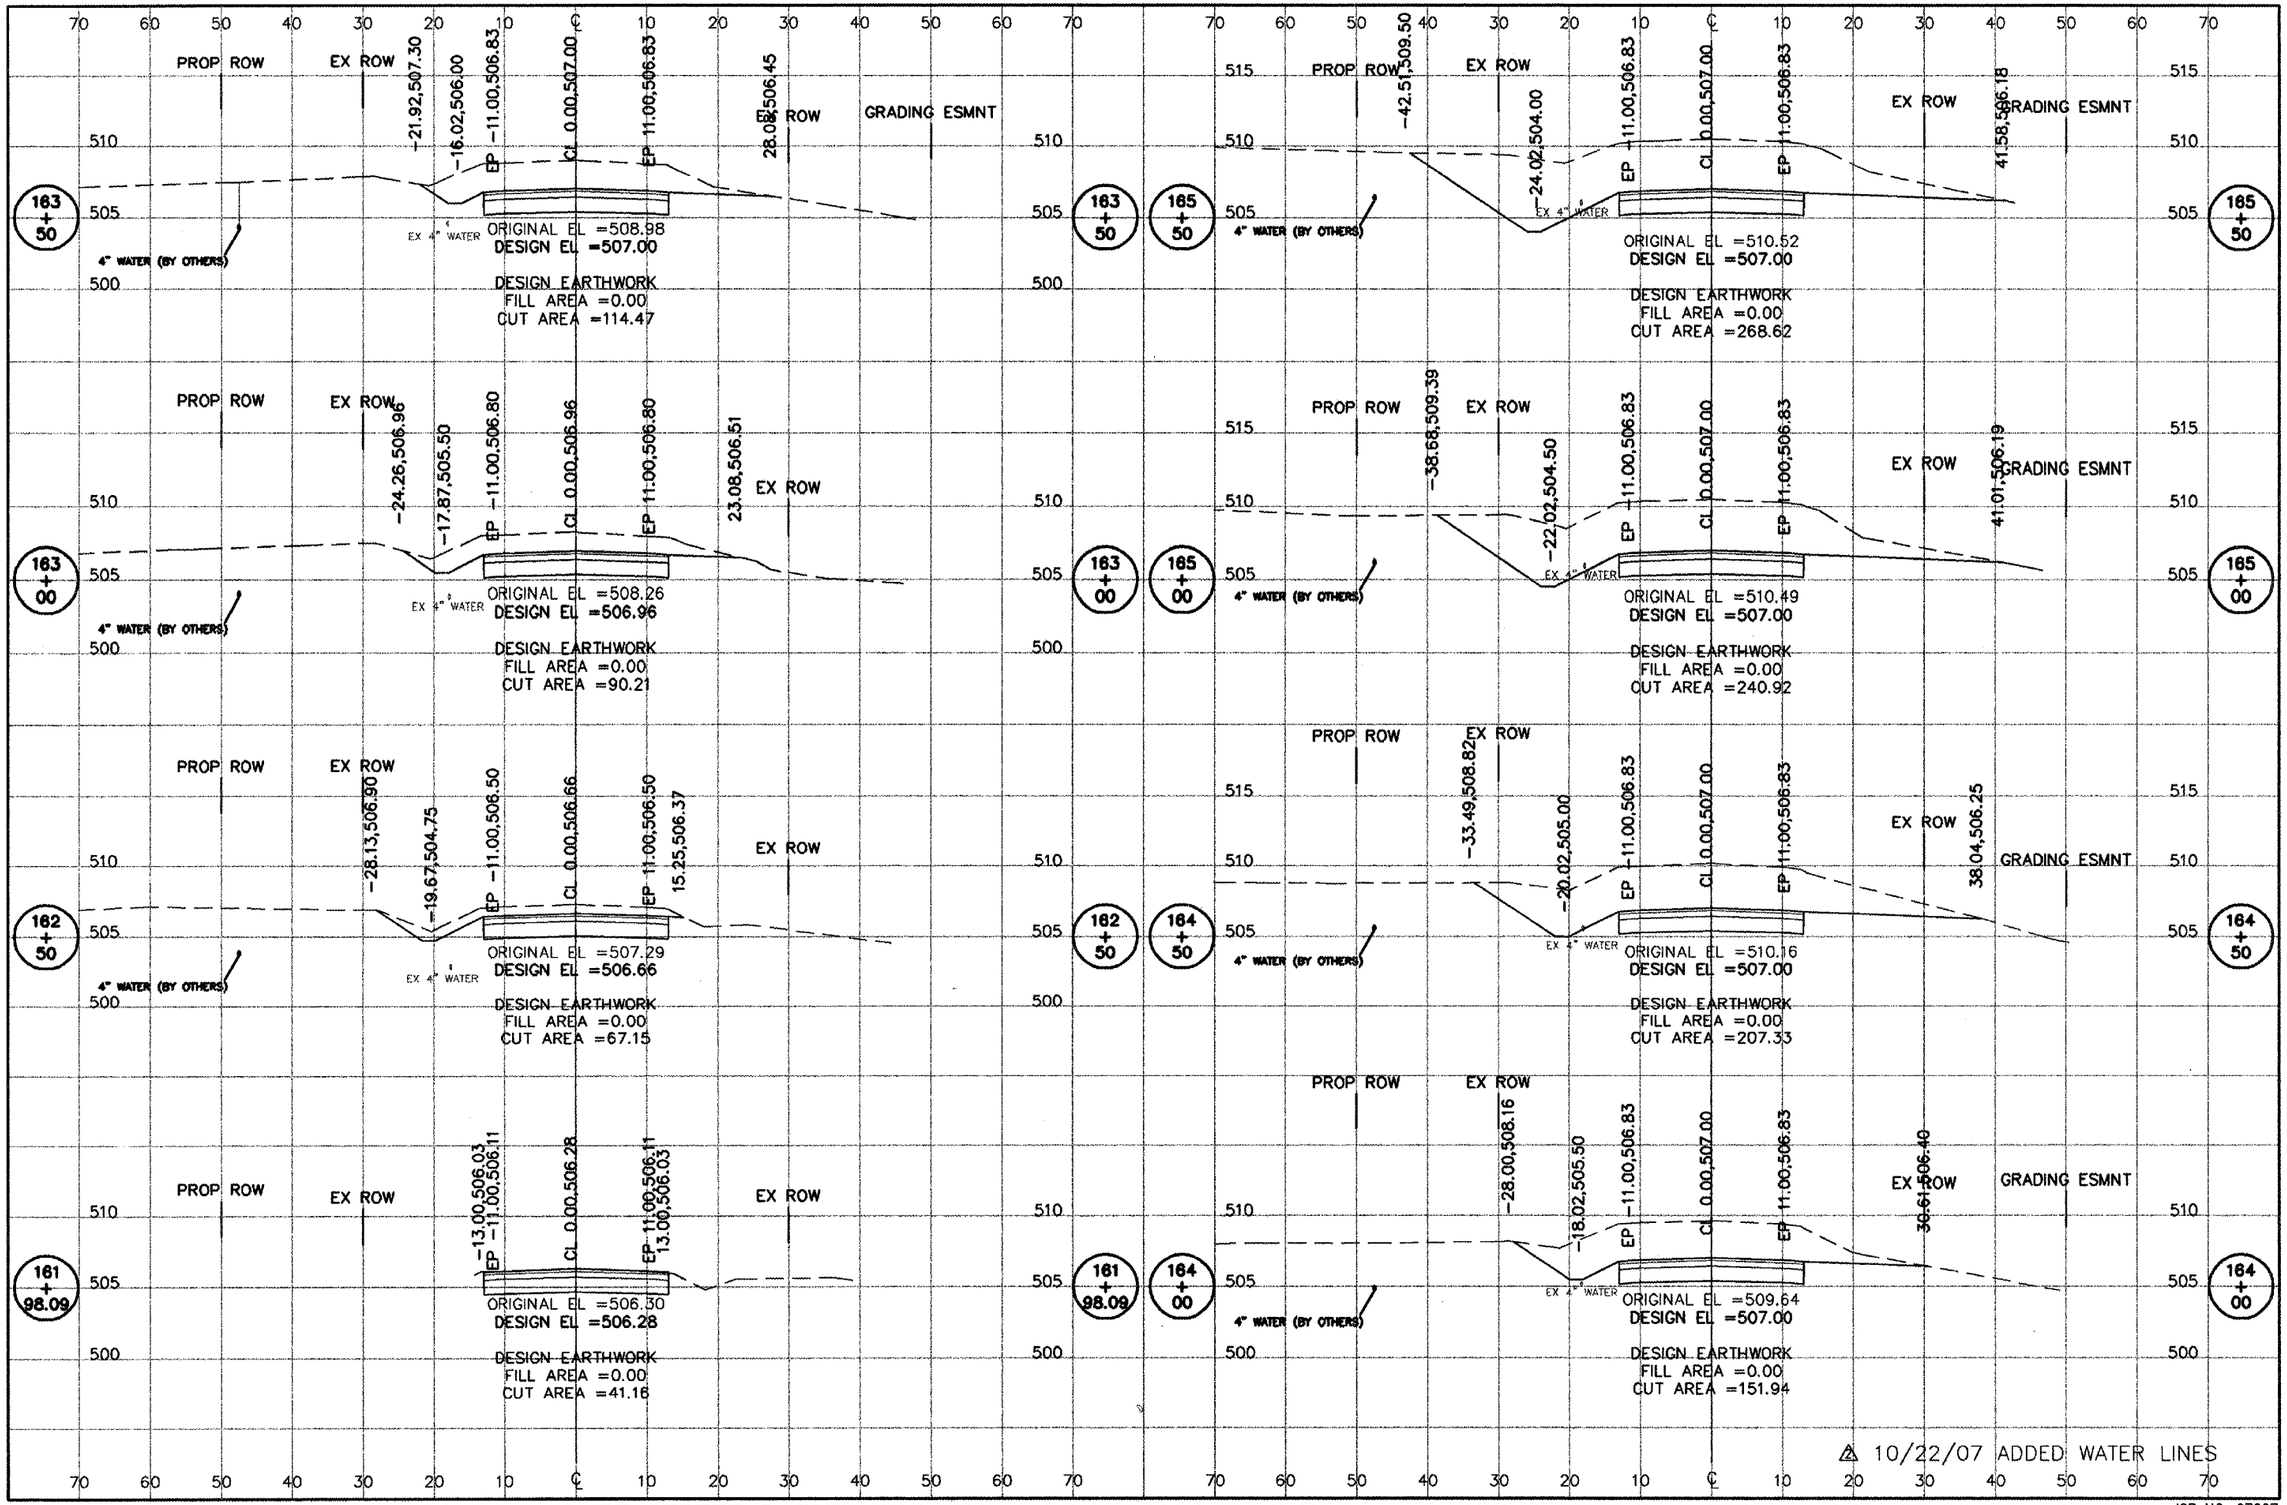

SOUTH MARKET STREET SAFETY PROJECT – SOUTH MARKET STREET – CROSS SECTIONS – STATION 161+98.09 TO 165+50

JOB NO. 07067
SH 7 OF 8