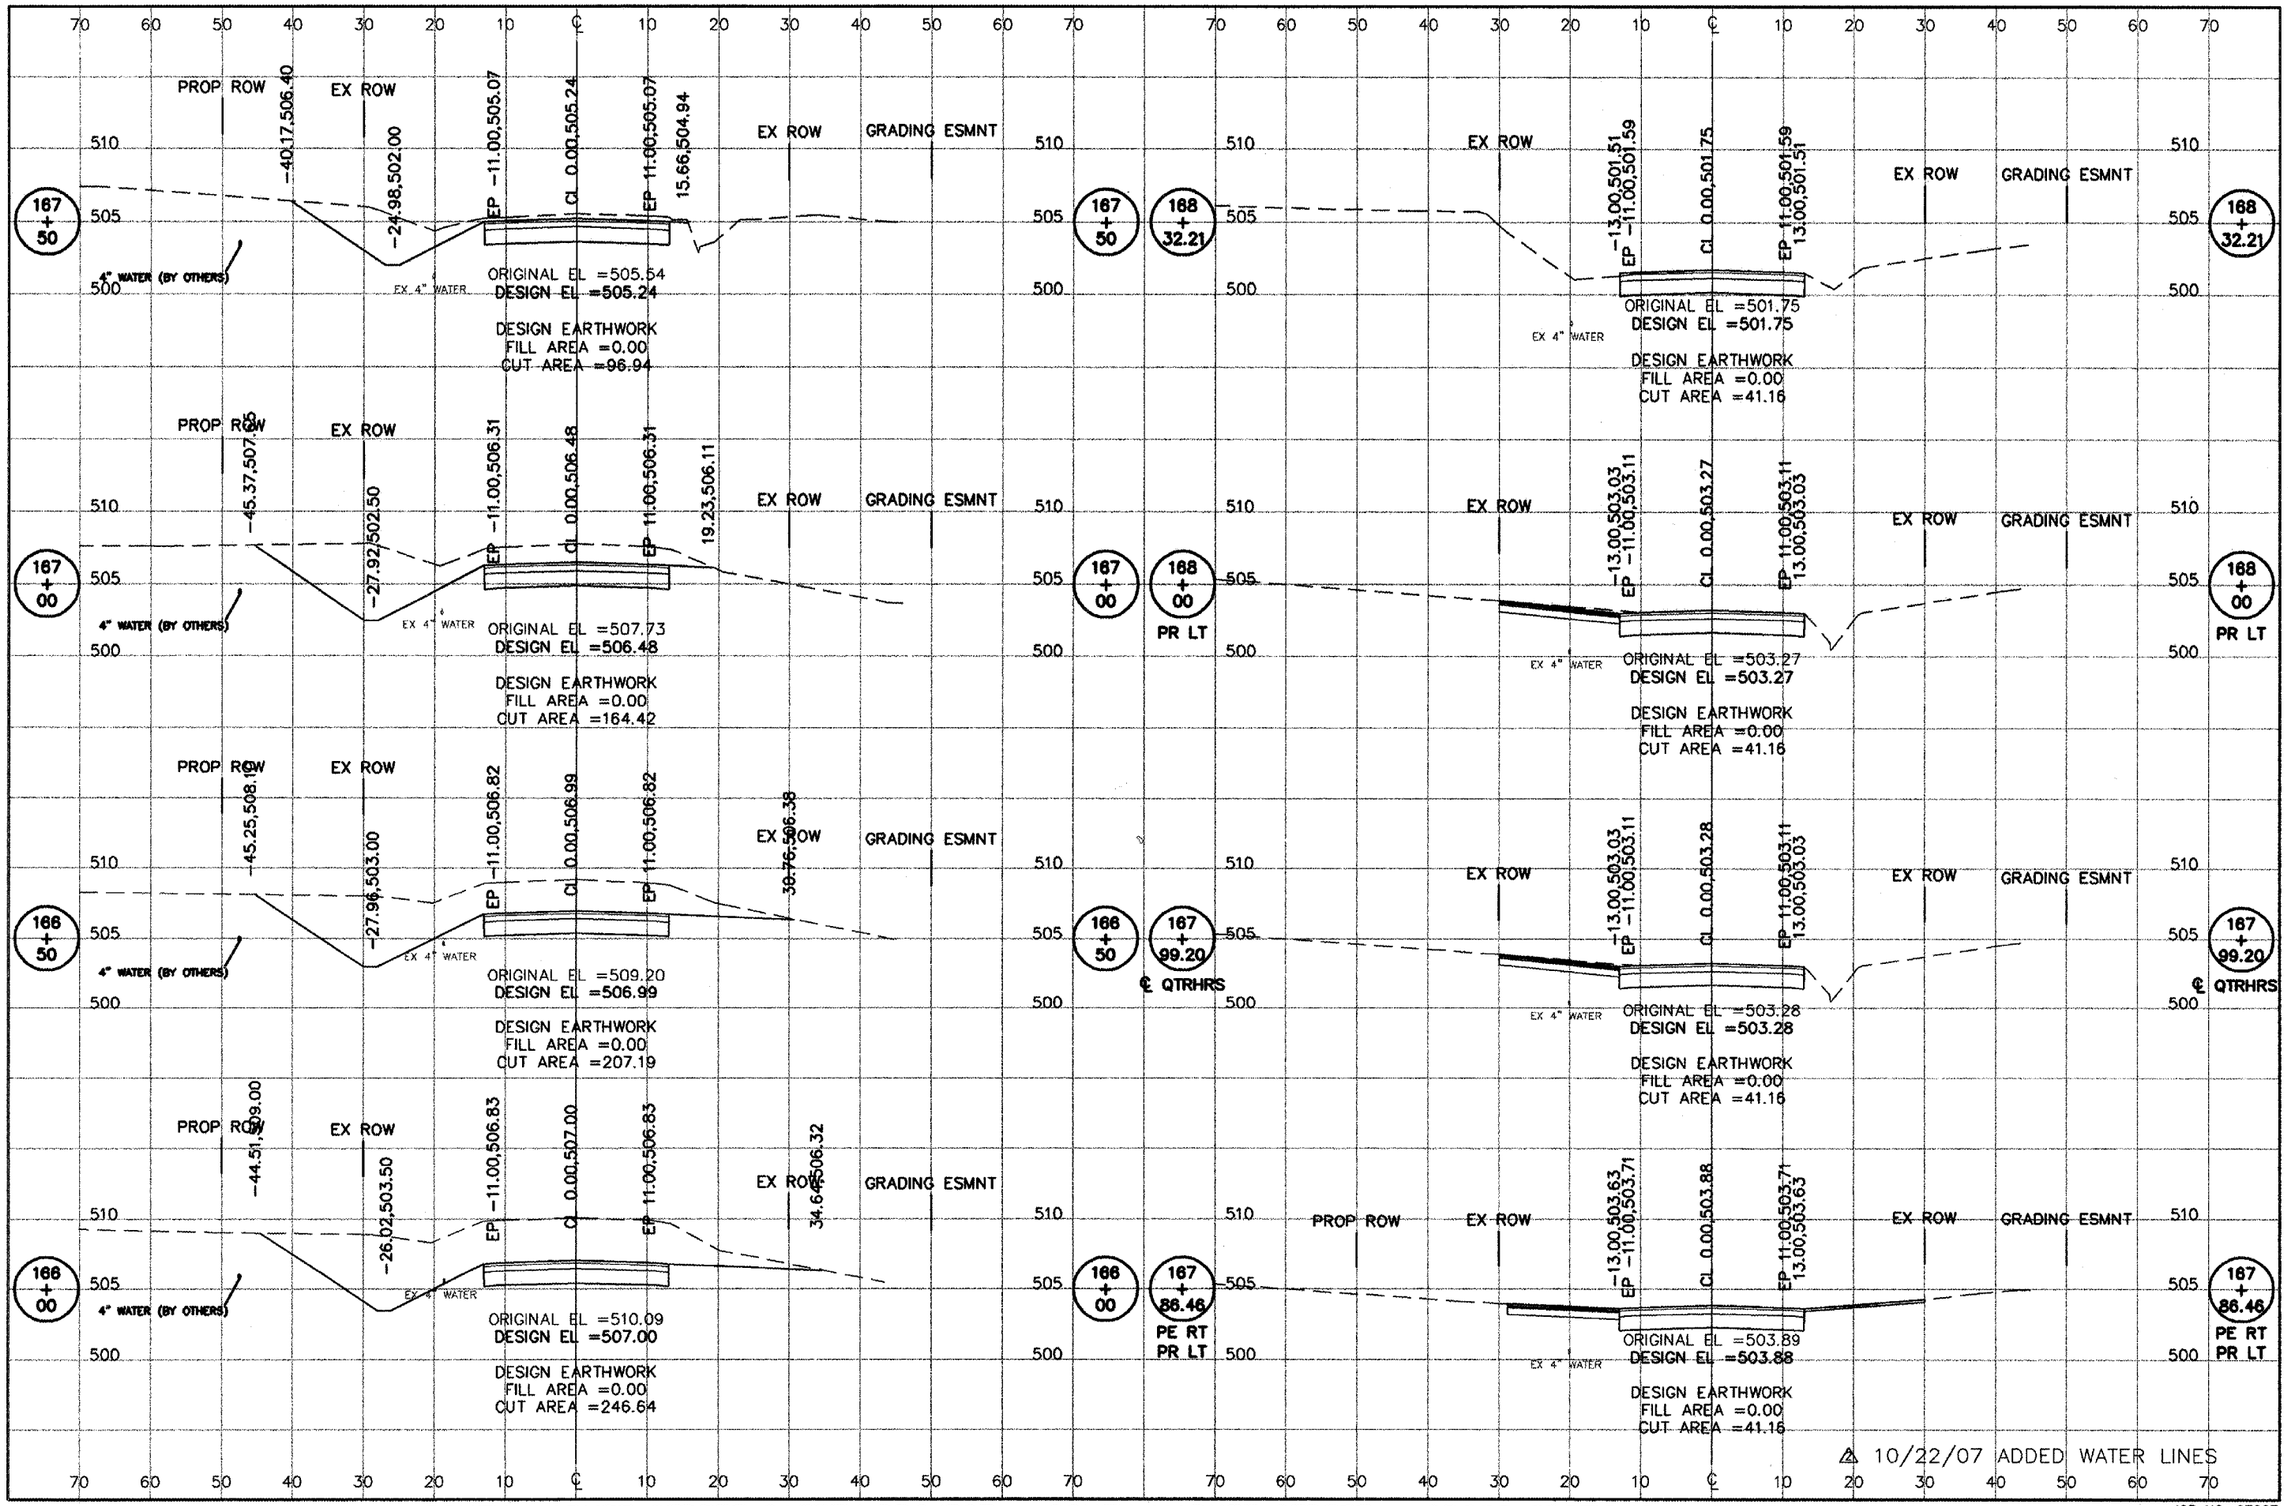

SOUTH MARKET STREET SAFETY PROJECT – SOUTH MARKET STREET – CROSS SECTIONS – STATION 166+00 TO 168+32.21

JOB NO. 07067
SH 8 OF 8