ALL DIMENSIONS IN METERS EXCEPT PAY ITEMS AND UNLESS NOTED OTHERWISE

F.A.I. RTE.	SECTION	COUNTY	TOTAL SHEETS	SHEET NO.
80/94	2003-106LS	COOK	88	17
STA.		TO STA.		
FED. ROAD DIST. NO.		ILLINOIS	FED. AID PROJECT	

CONTRACT NO. 62699

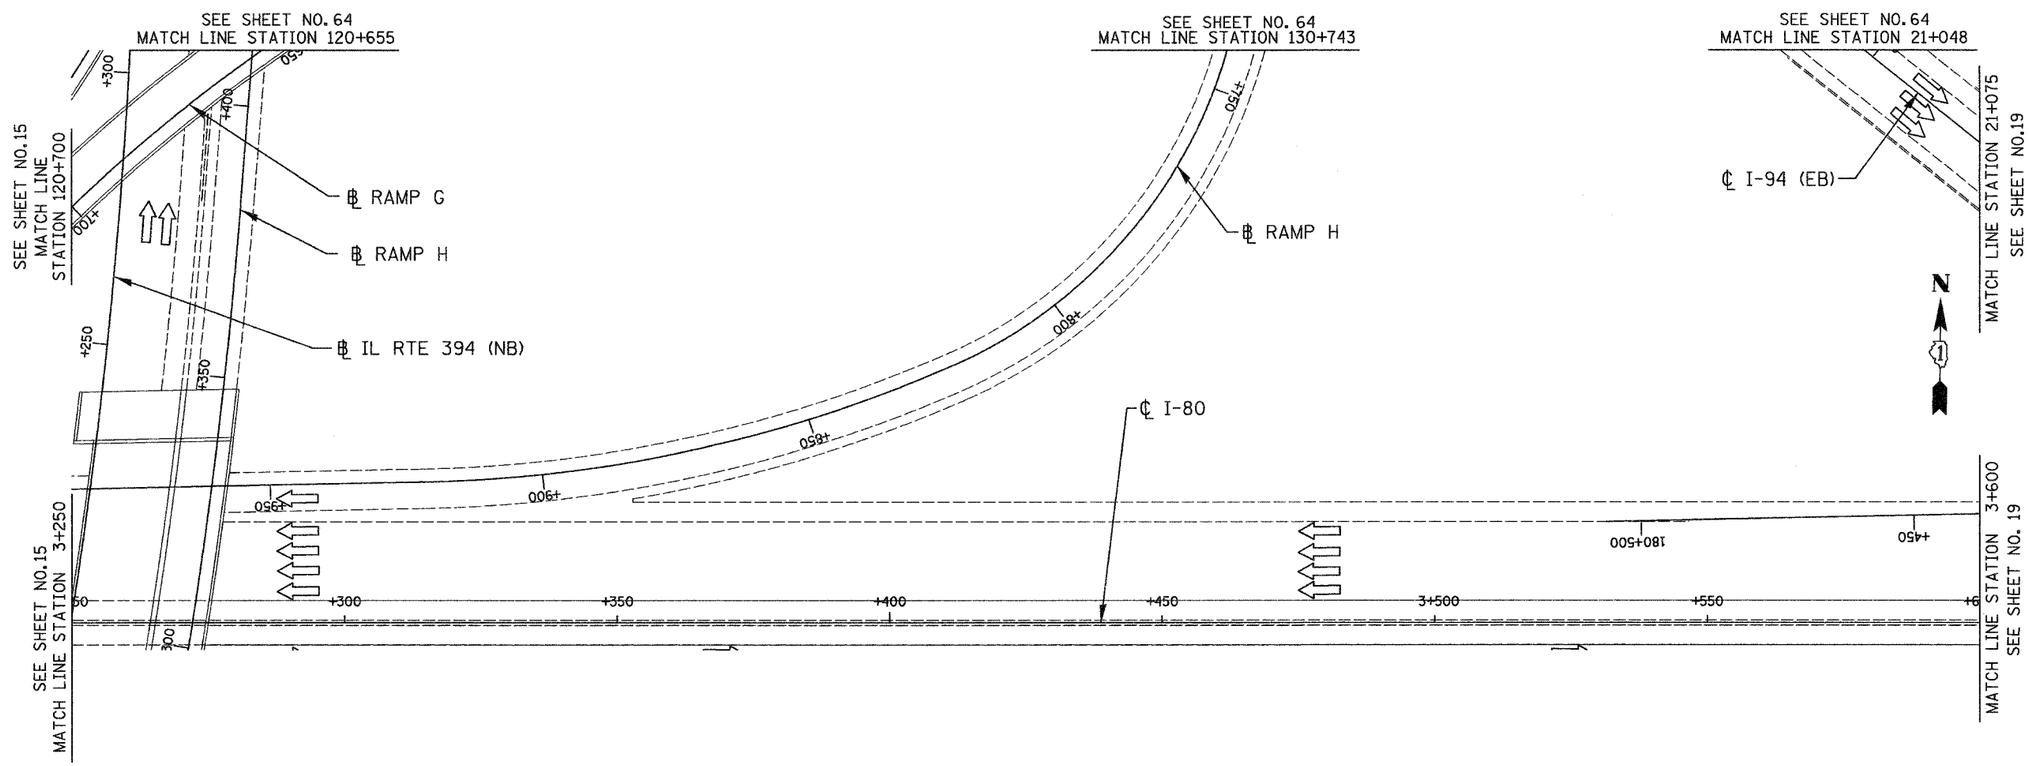

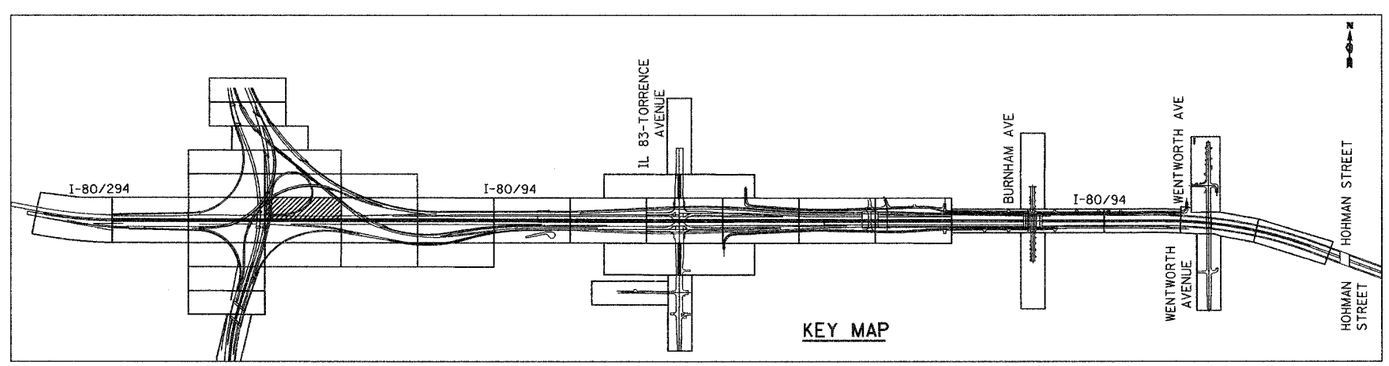

NO CONTRACT WORK ON THIS SHEET

LSM - 6

REVISIONS	
NAME	DATE

ILLINOIS DEPARTMENT OF TRANSPORTATION
I-80/94/US 6
KINGERY-BORMAN EXPRESSWAY
BURNHAM ROAD TO US 41
LANDSCAPING PLAN
KINGERY EXPRESSWAY I - 80/94

SCALE 1:500 DRAWN BY ACE/CAD
DATE 12/13/06 CHECKED BY TJW

AMERICAN CONSULTING ENGINEERS

12/8/2006
9:36:29 AM
G:\PROJECT\2014080\CADD\Contract LS\LS_06.rds