CONTRACT NO. 64B48

F.A.P. RTE.	SECTION	COUNTY	TOTAL SHEETS	SHEET NO.
301	21T-1	STEPHENSON	64	60

STA. 384+00.0000 TO STA. 385+00.0000

FED. ROAD DIST. NO. | ILLINOIS | FED. AID PROJECT

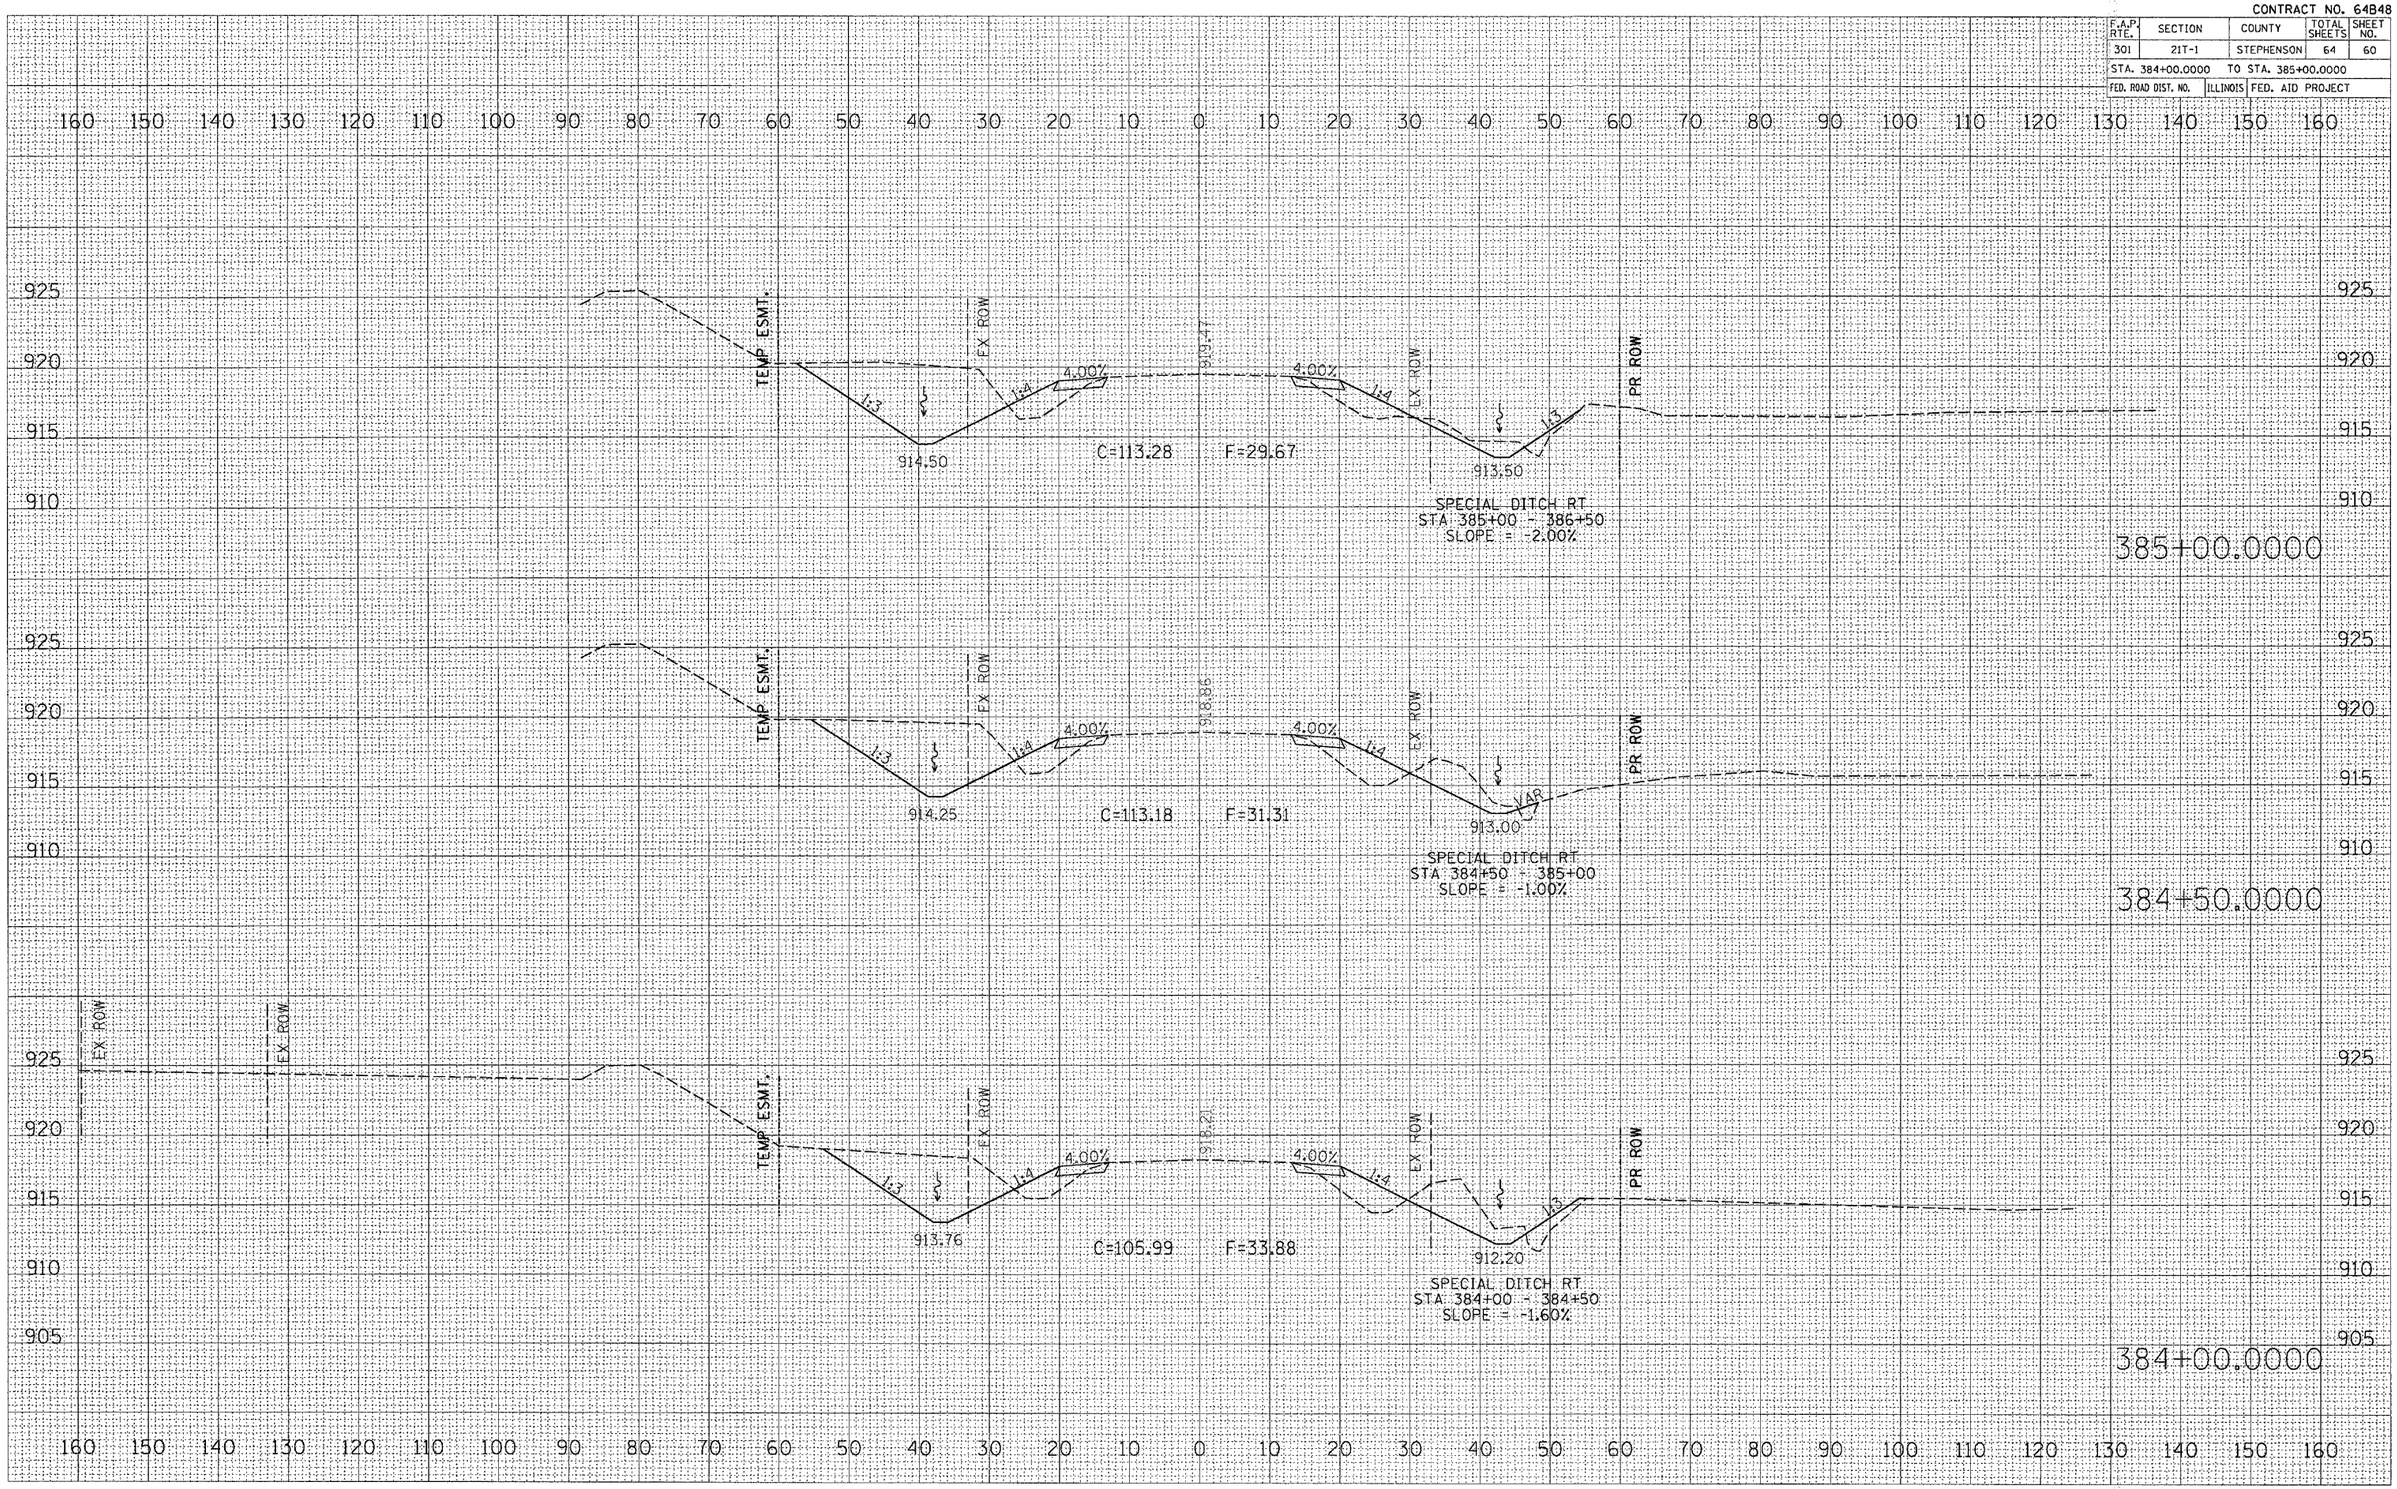

US 20