F.A.P. RTE.	SECTION	COUNTY	TOTAL SHEETS	SHEET NO.
310	*	MADISON	418	355
STA. 1+539.872		TO STA. 1+575.000		
FED. ROAD DIST. NO.		ILLINOIS FED. AID PROJECT		

* SECTION 60-14-2
& 60-14-28
CONTRACT NO. 76986

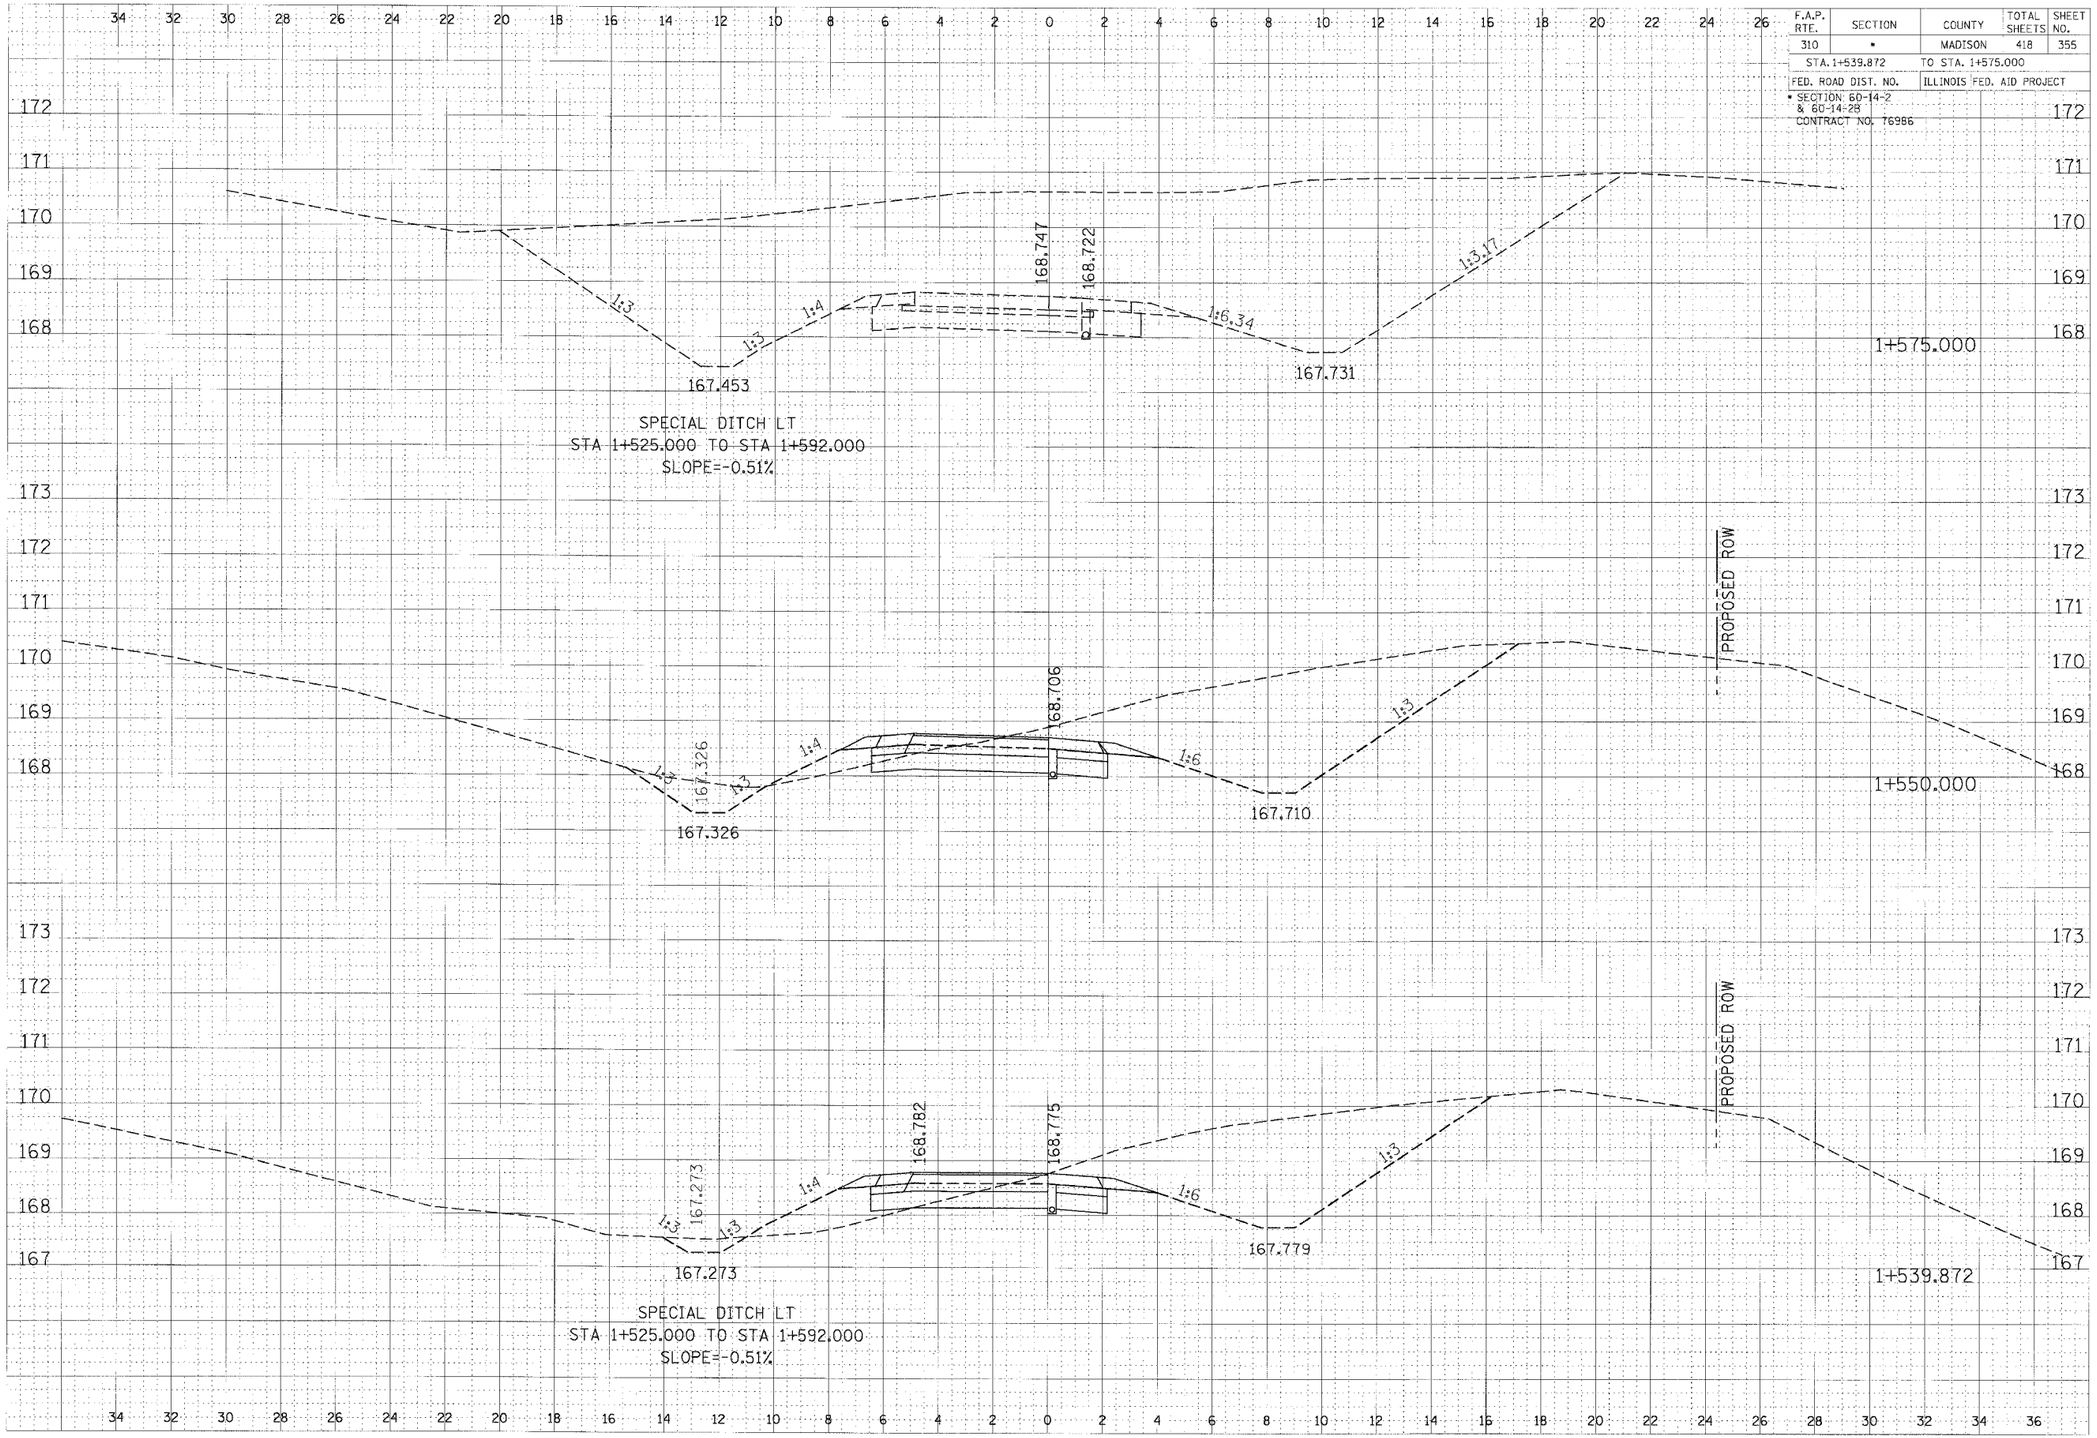

RAMP 2 CROSS SECTION, STA 1+539.872 TO STA 1+575.000