F.A.U. RTE.	SECTION	COUNTY	TOTAL SHEETS	SHEET NO
1215	99-00169-05-WR	LAKE	153	31
PLAN & PROFILE STA. 9+00 TO STA. 14+00				
CONTRACT NO. 83847	ILLINOIS	SUNSET AVENUE		

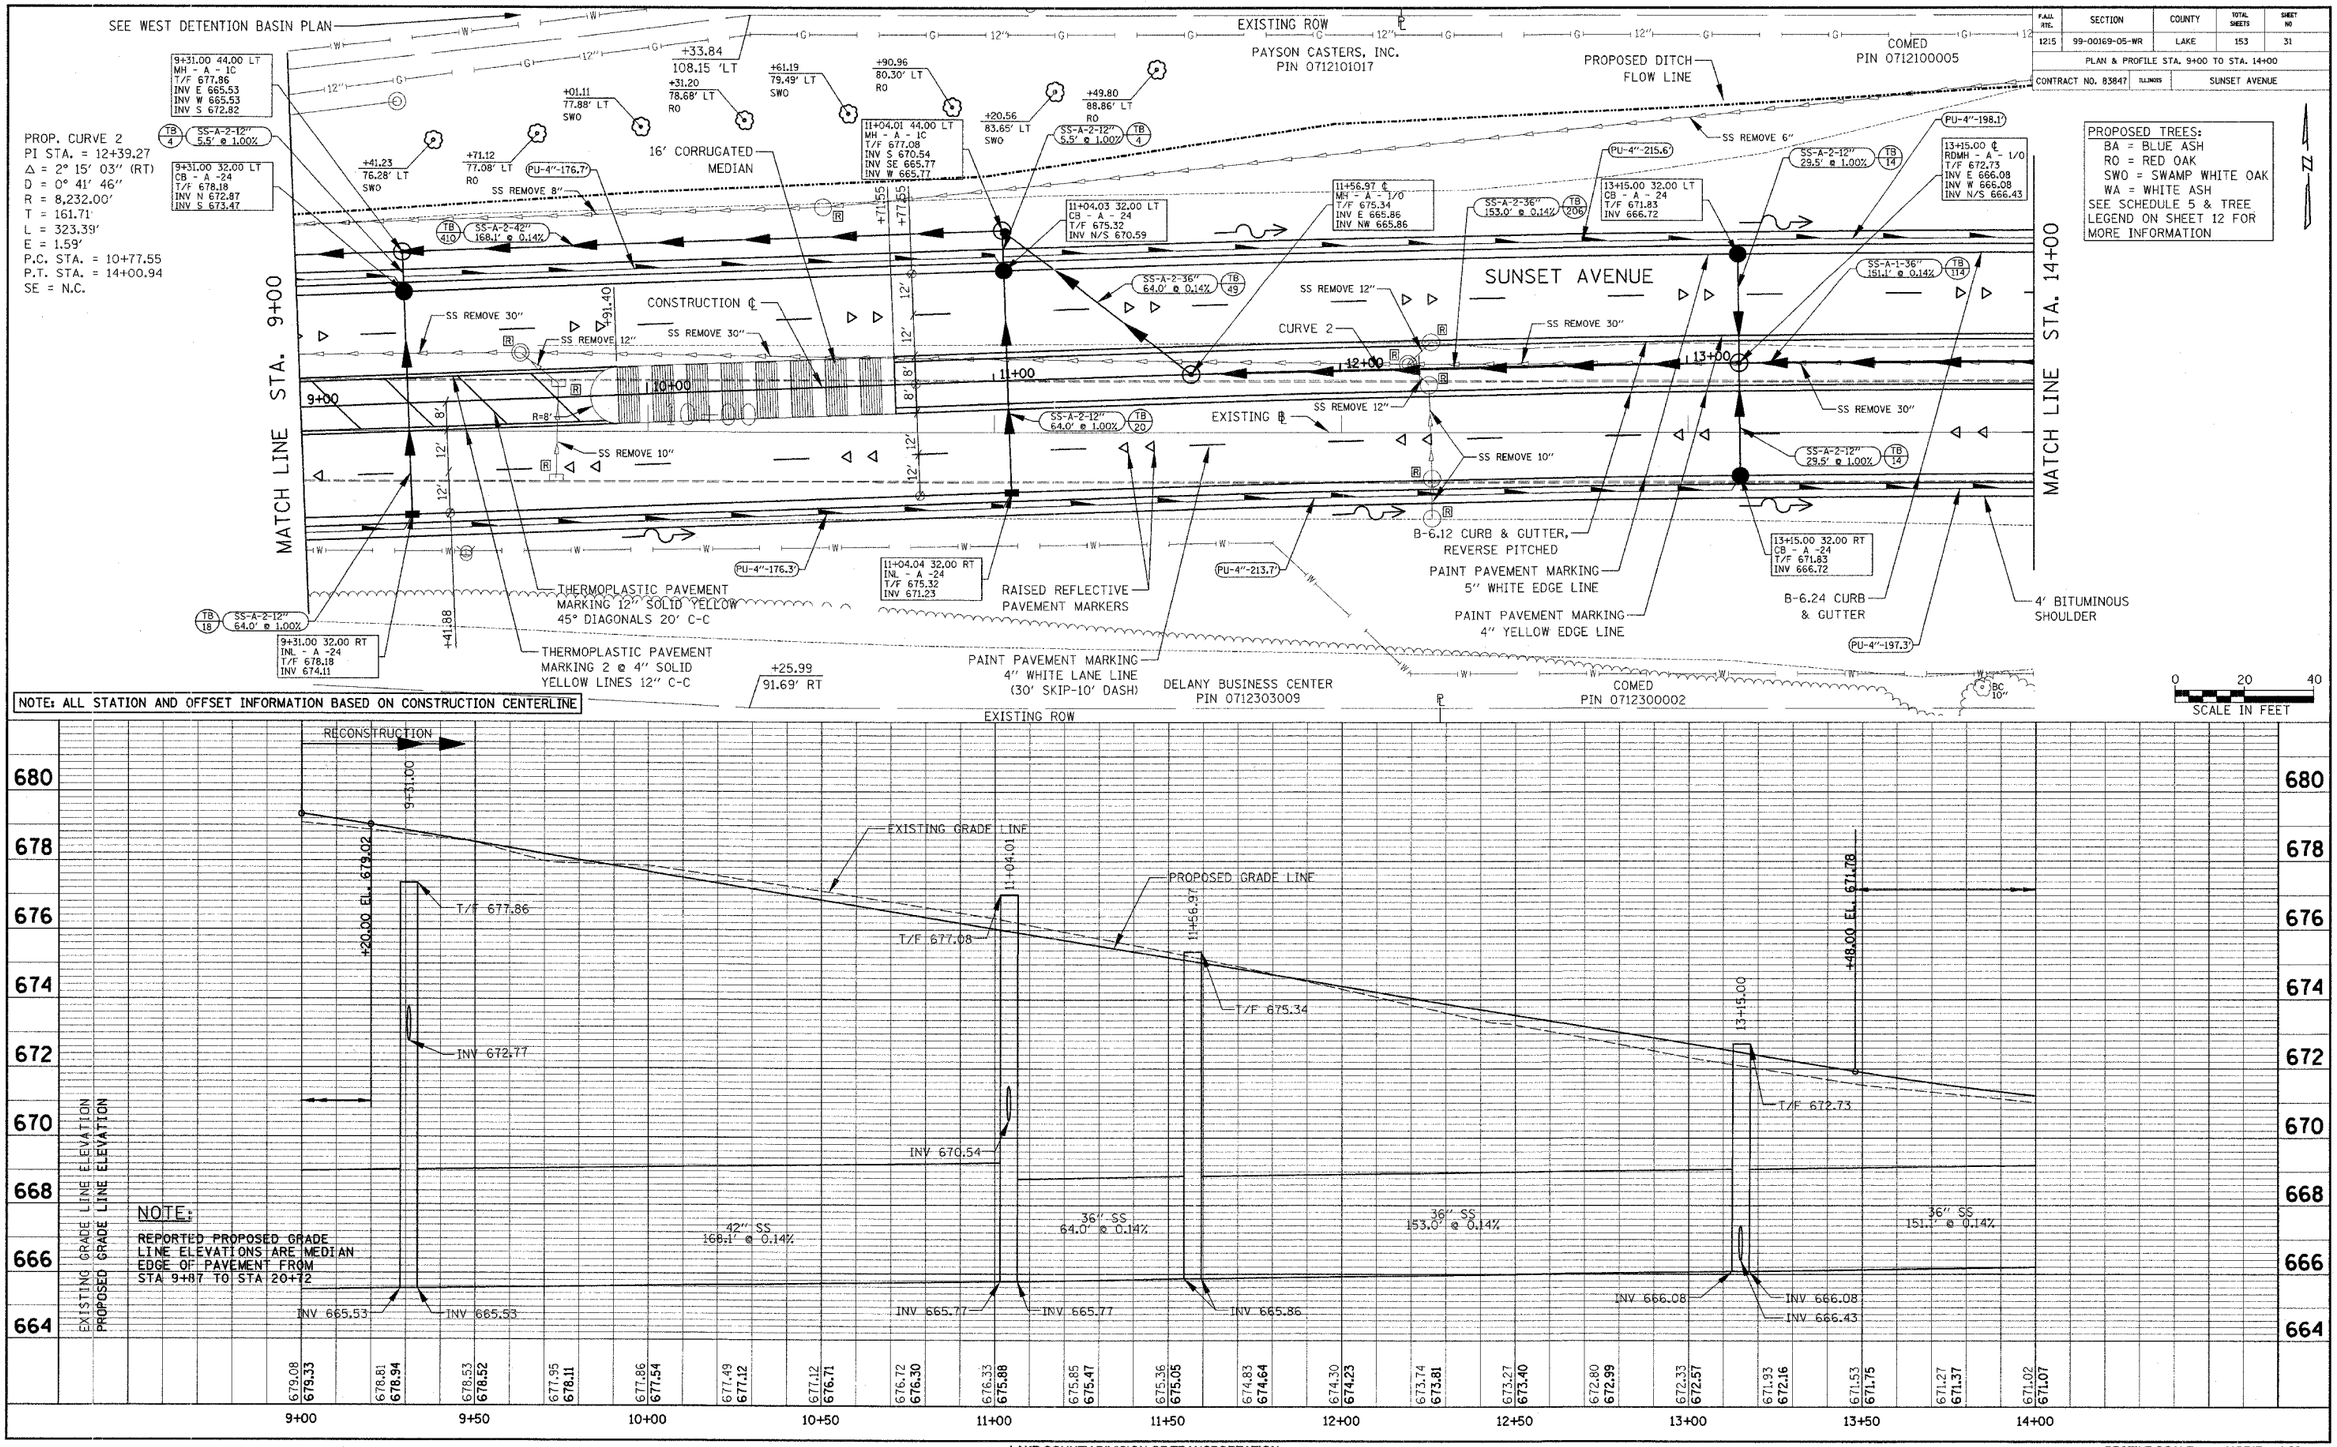

PLAN
NOTE BOOK No.
SURVEYED
PLOTTED
ALIGNMENT CHECKED
RT. OF WAY CHECKED
BY
DATE

PROFILE
NOTE BOOK No.
SURVEYED
PLOTTED
GRADES CHECKED
B.M. & TOPO.
STRUCTURE NOTATIONS CHECKED
BY
DATE

PROFILE SCALE HORIZ. 1:20 VERT. 1:2