CONTRACT NO. 85404

| F.A.U. RTE. | SECTION | COUNTY | TOTAL SHEETS | SHEET NO. |
|---|---|---|---|---|
| 5565 | 06-00127-00-FP | WHITESIDE | 24 | 11 |
| STA. 51+70.70 | TO STA. 55+80 | | | |
| FED. ROAD DIST. NO. | ILLINOIS | FED. AID PROJECT | | |

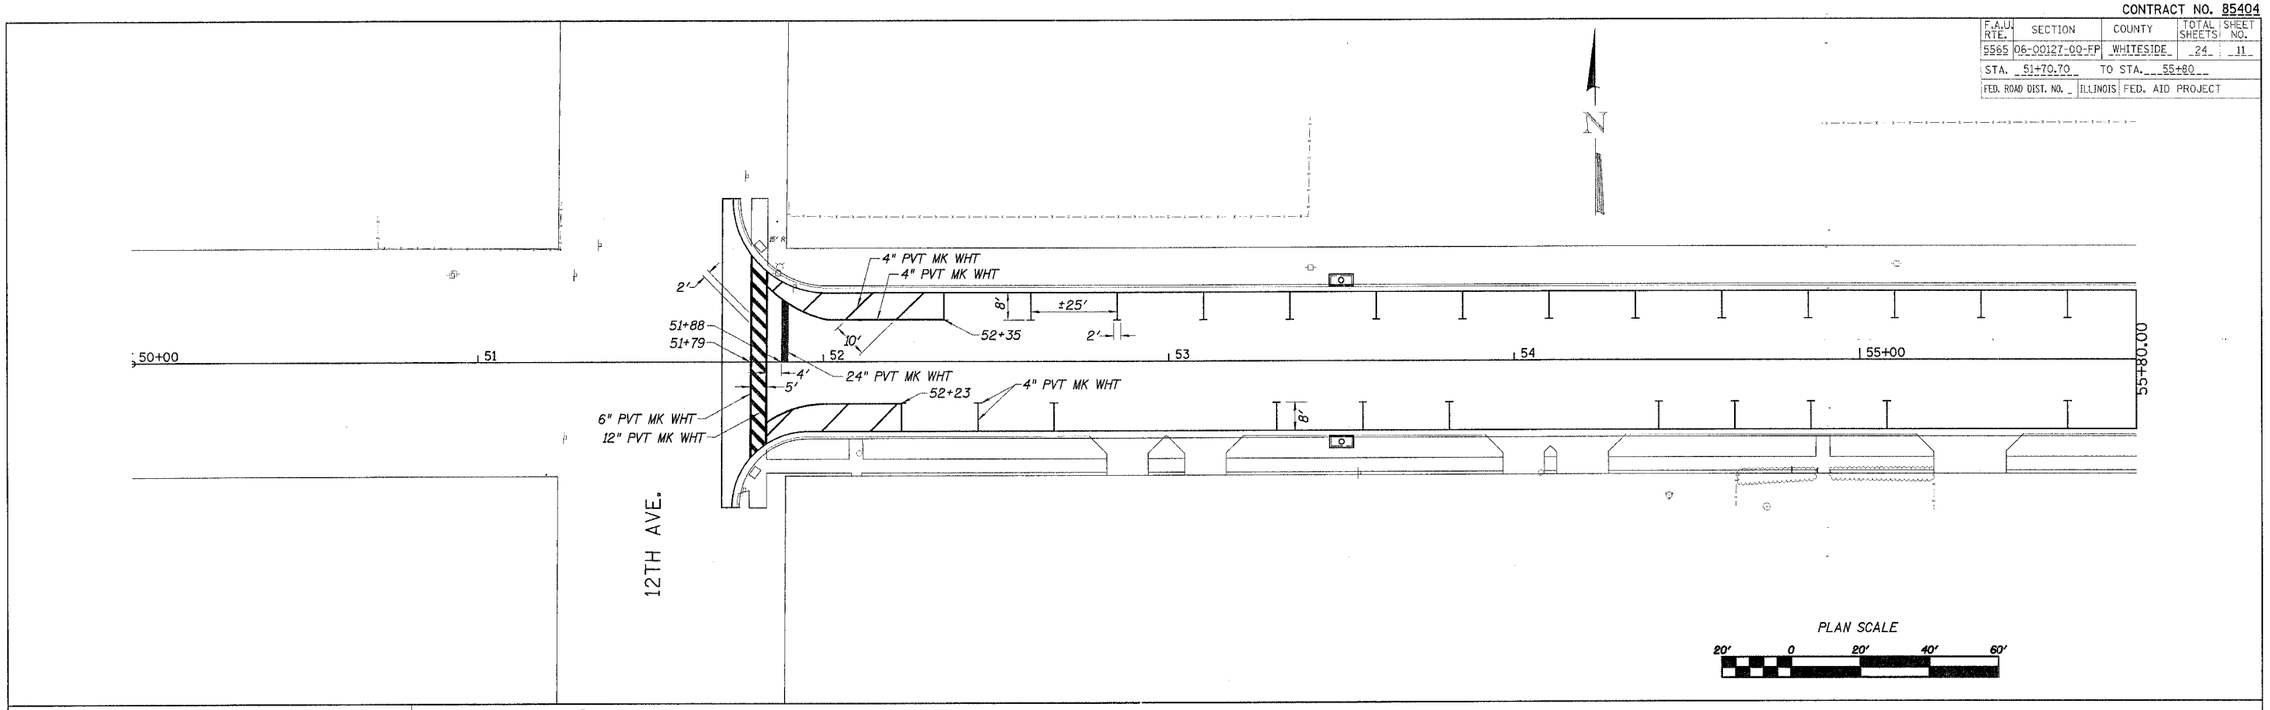


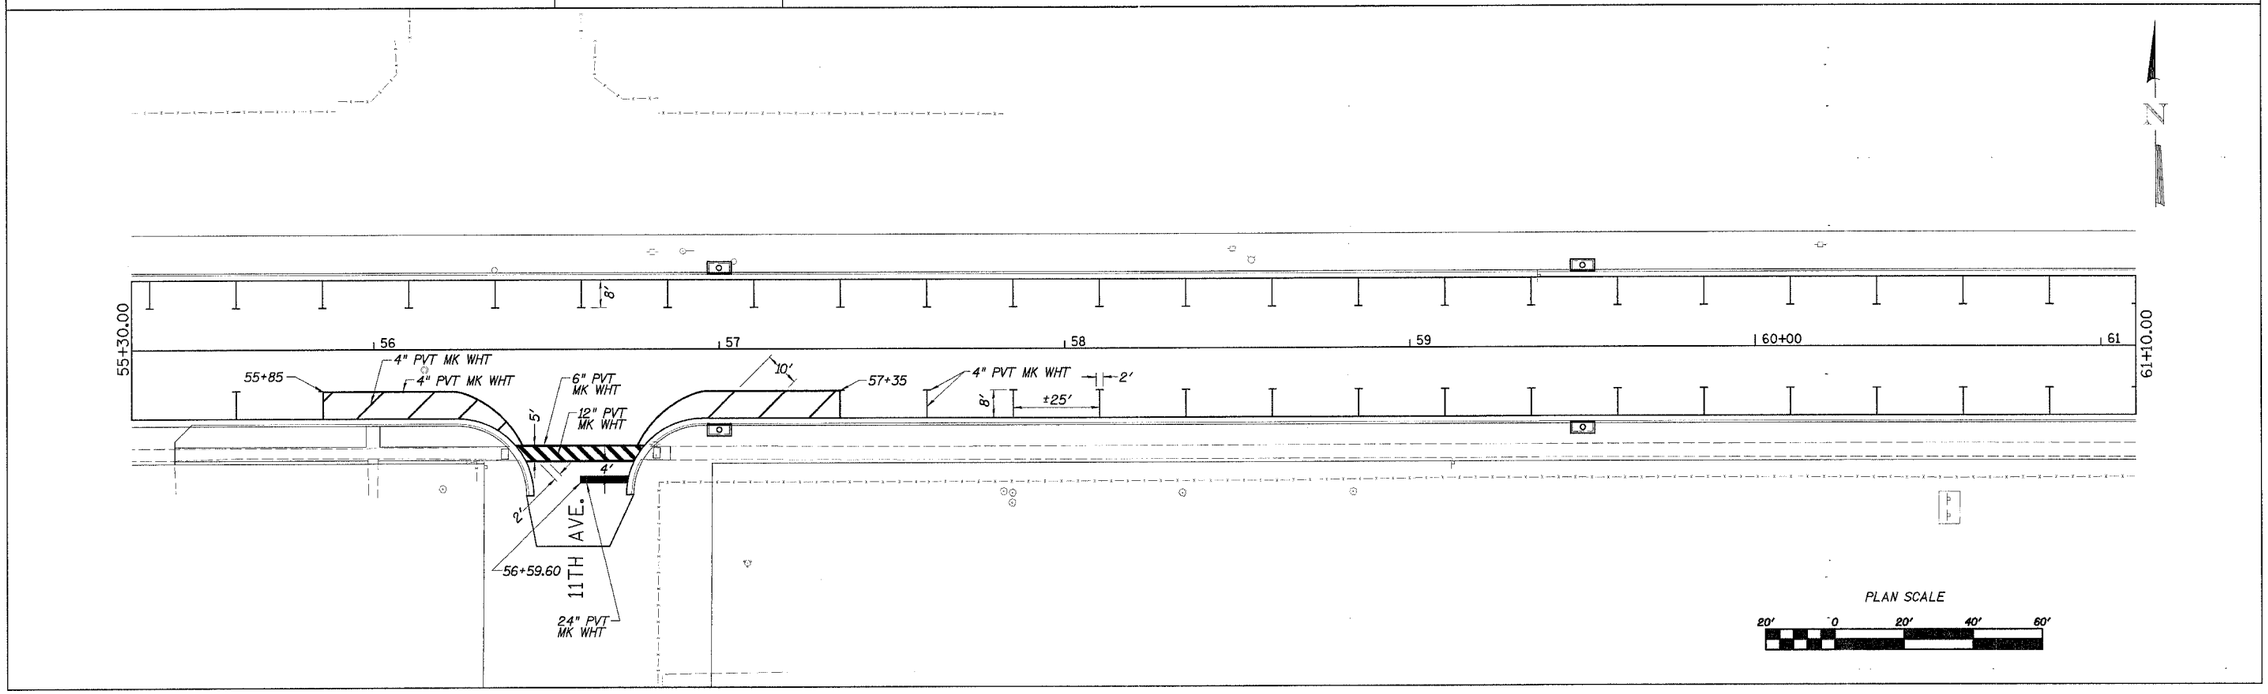


S:/TRANS/1121D05/DESIGN/PAVTMARKINGS.DGN

# 19TH ST – PAVEMENT MARKINGS