CONTRACT NO. 85404

F.A.U. RTE.	SECTION	COUNTY	TOTAL SHEETS	SHEET NO.
5565	06-00127-00-FP	WHITESIDE	24	12
STA. 55+30	TO STA. 61+10			
FED. ROAD DIST. NO.	ILLINOIS	FED. AID PROJECT		

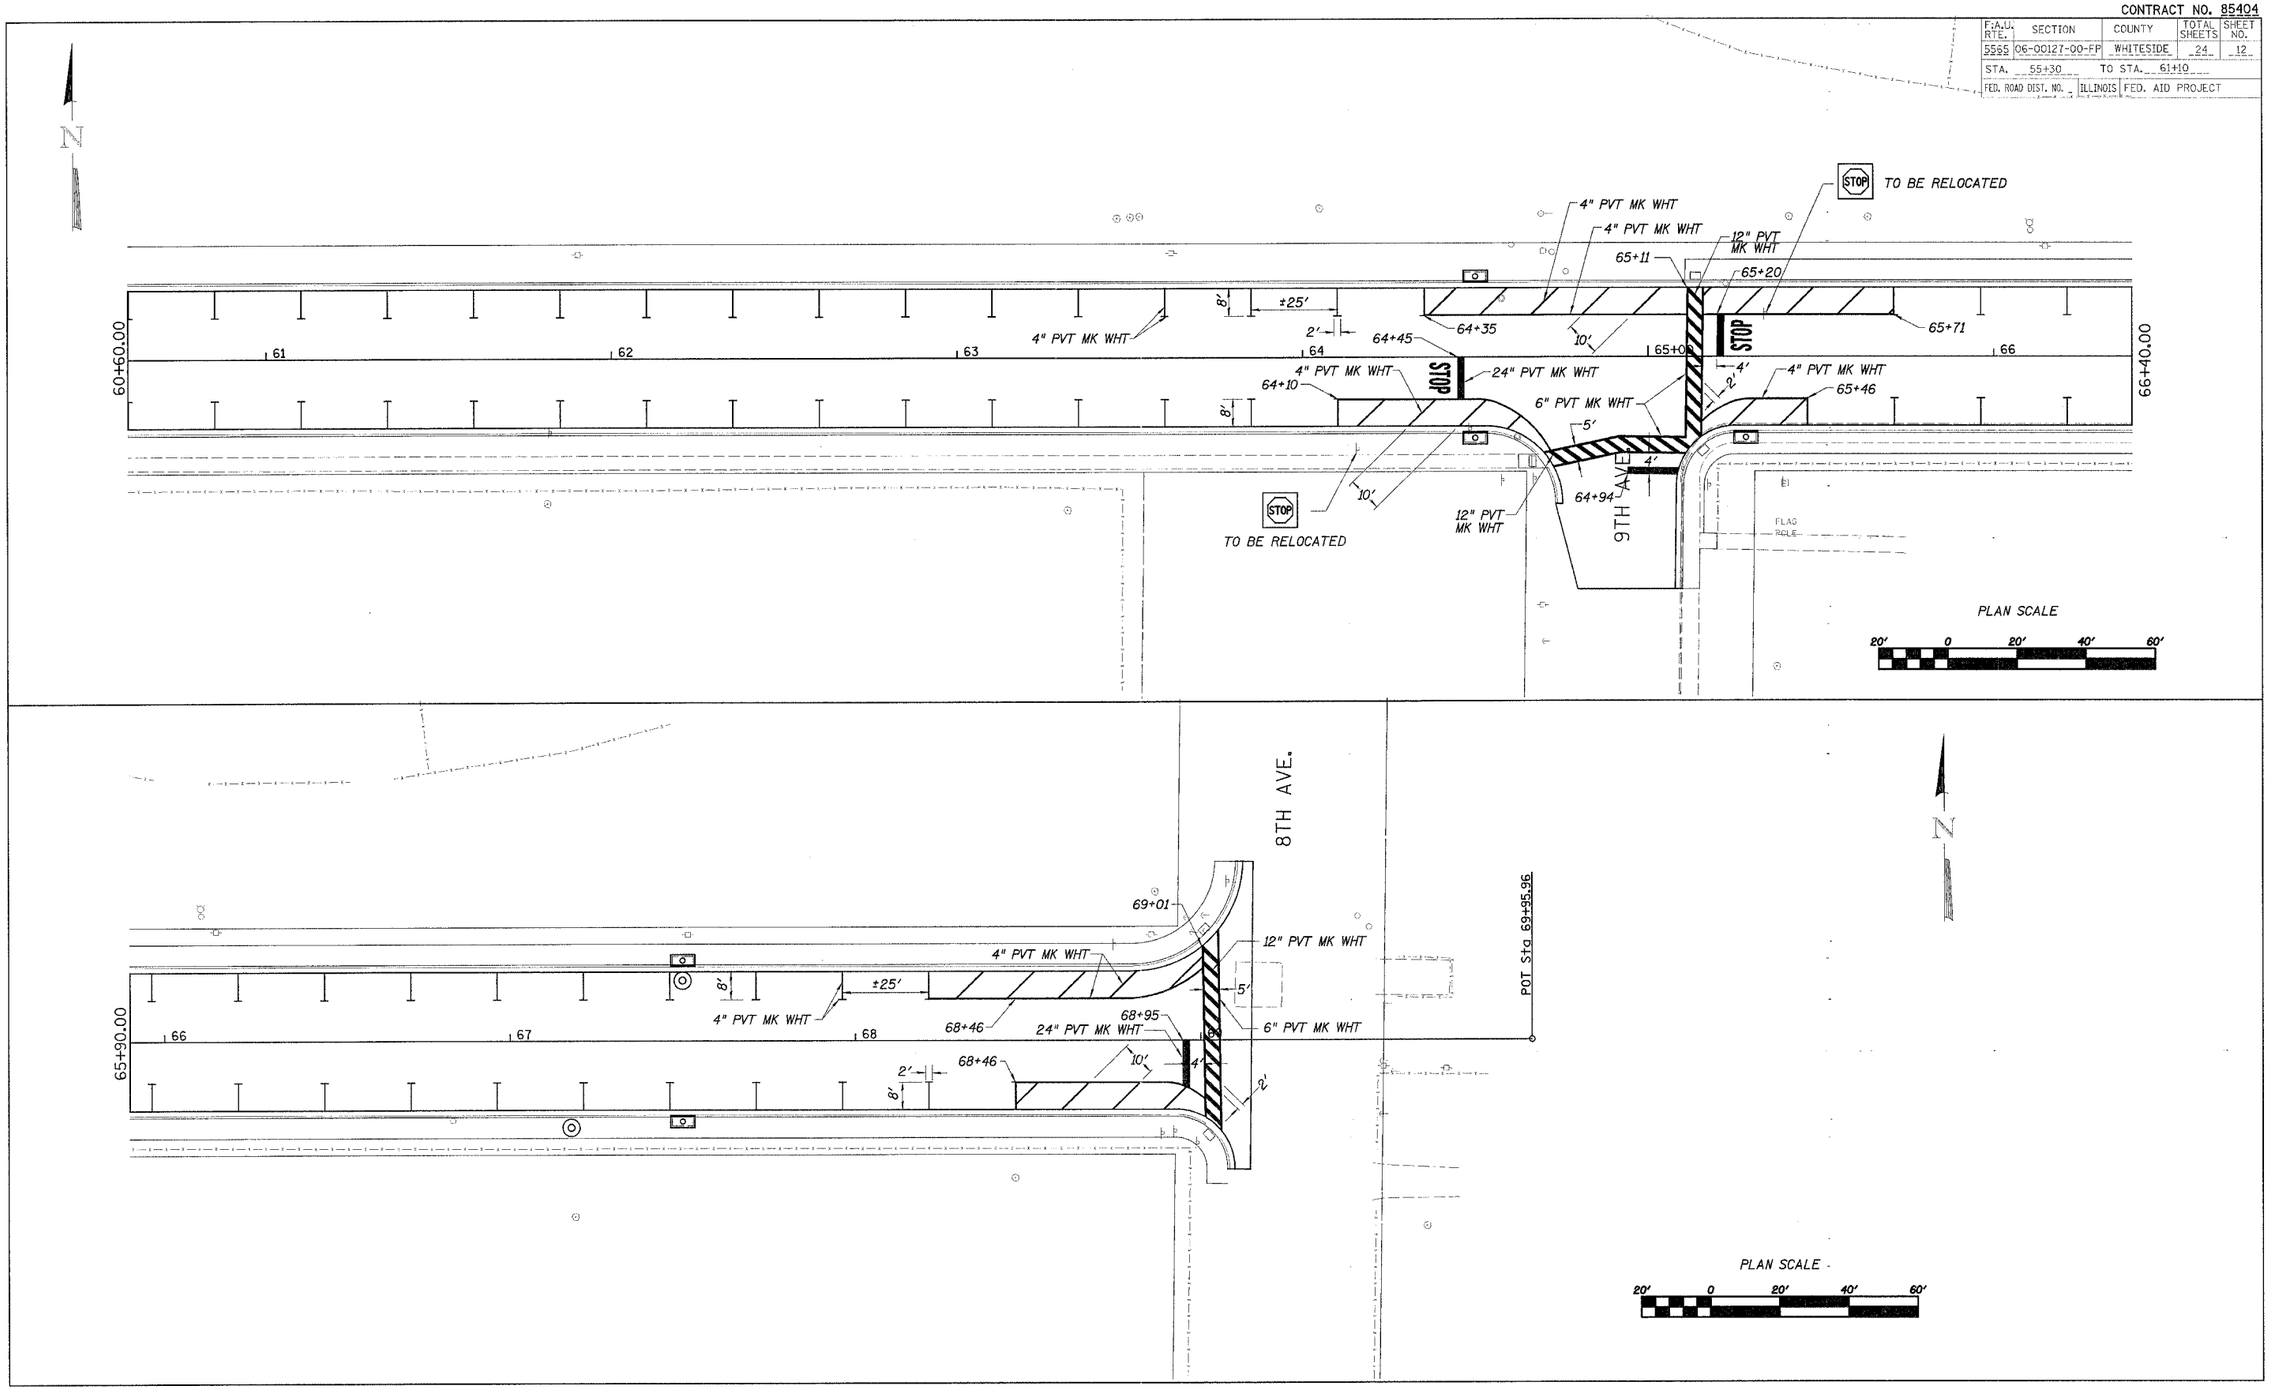

S:/TRANS/1121D05/DESIGN/PAVTMARKINGS.DGN

19TH ST – PAVEMENT MARKINGS