F.A.U. RTE.	SECTION	COUNTY	TOTAL SHEETS	SHEET NO.
6998	99-00209-01-PV	VERMILION	296	35
STA. 103+00		TO STA. 109+00		
FED. ROAD DIST. NO.	ILLINOIS	FED. AID PROJECT-		

CONTRACT NO.: 91358

GUARDRAIL SCHEDULE

FROM STATION	TO STATION	LT/RT	REM RE-E T B TERM T6 (EACH) 63302700	REM RE-E SPBGR TY A (FT) 63301210	GUARDRAIL MARKERS (EACH) 78200405
106+85.70	107+18.85	LT	1		
107+18.85	109+00.00	LT		181.15	3
SHEET TOTALS			1	181.15	3

PORTLAND CEMENT CONCRETE SIDEWALK SCHEDULE

FROM STATION	TO STATION	PC CONC SIDEWALK 5" (SF) 42400200	PC CONC SIDEWALK 5" SP (SF) 42400430
203+00.00	205+23.67	2236.7	--
205+23.67	205+61.98	--	633.9
207+07.94	208+11.77	--	1387.2
208+11.77	209+00.00	882.3	--
SHEET TOTALS		3119.0	2021.1

STONE RIPRAP SCHEDULE

FROM STATION	TO STATION	LT/RT	STONE RIPRAP CL A3 (SY) 28100105	STONE RIPRAP CL A2 SP (SY) *5000791	FILTER FABRIC (SY) 28200200
105+42.50	105+51.00	RT	7.2	--	7.2
106+88.20	108+52.08	LT	--	216.7	216.7
108+52.08	109+00.00	LT	--	10.2	10.2
SHEET TOTALS			7.2	226.9	234.1

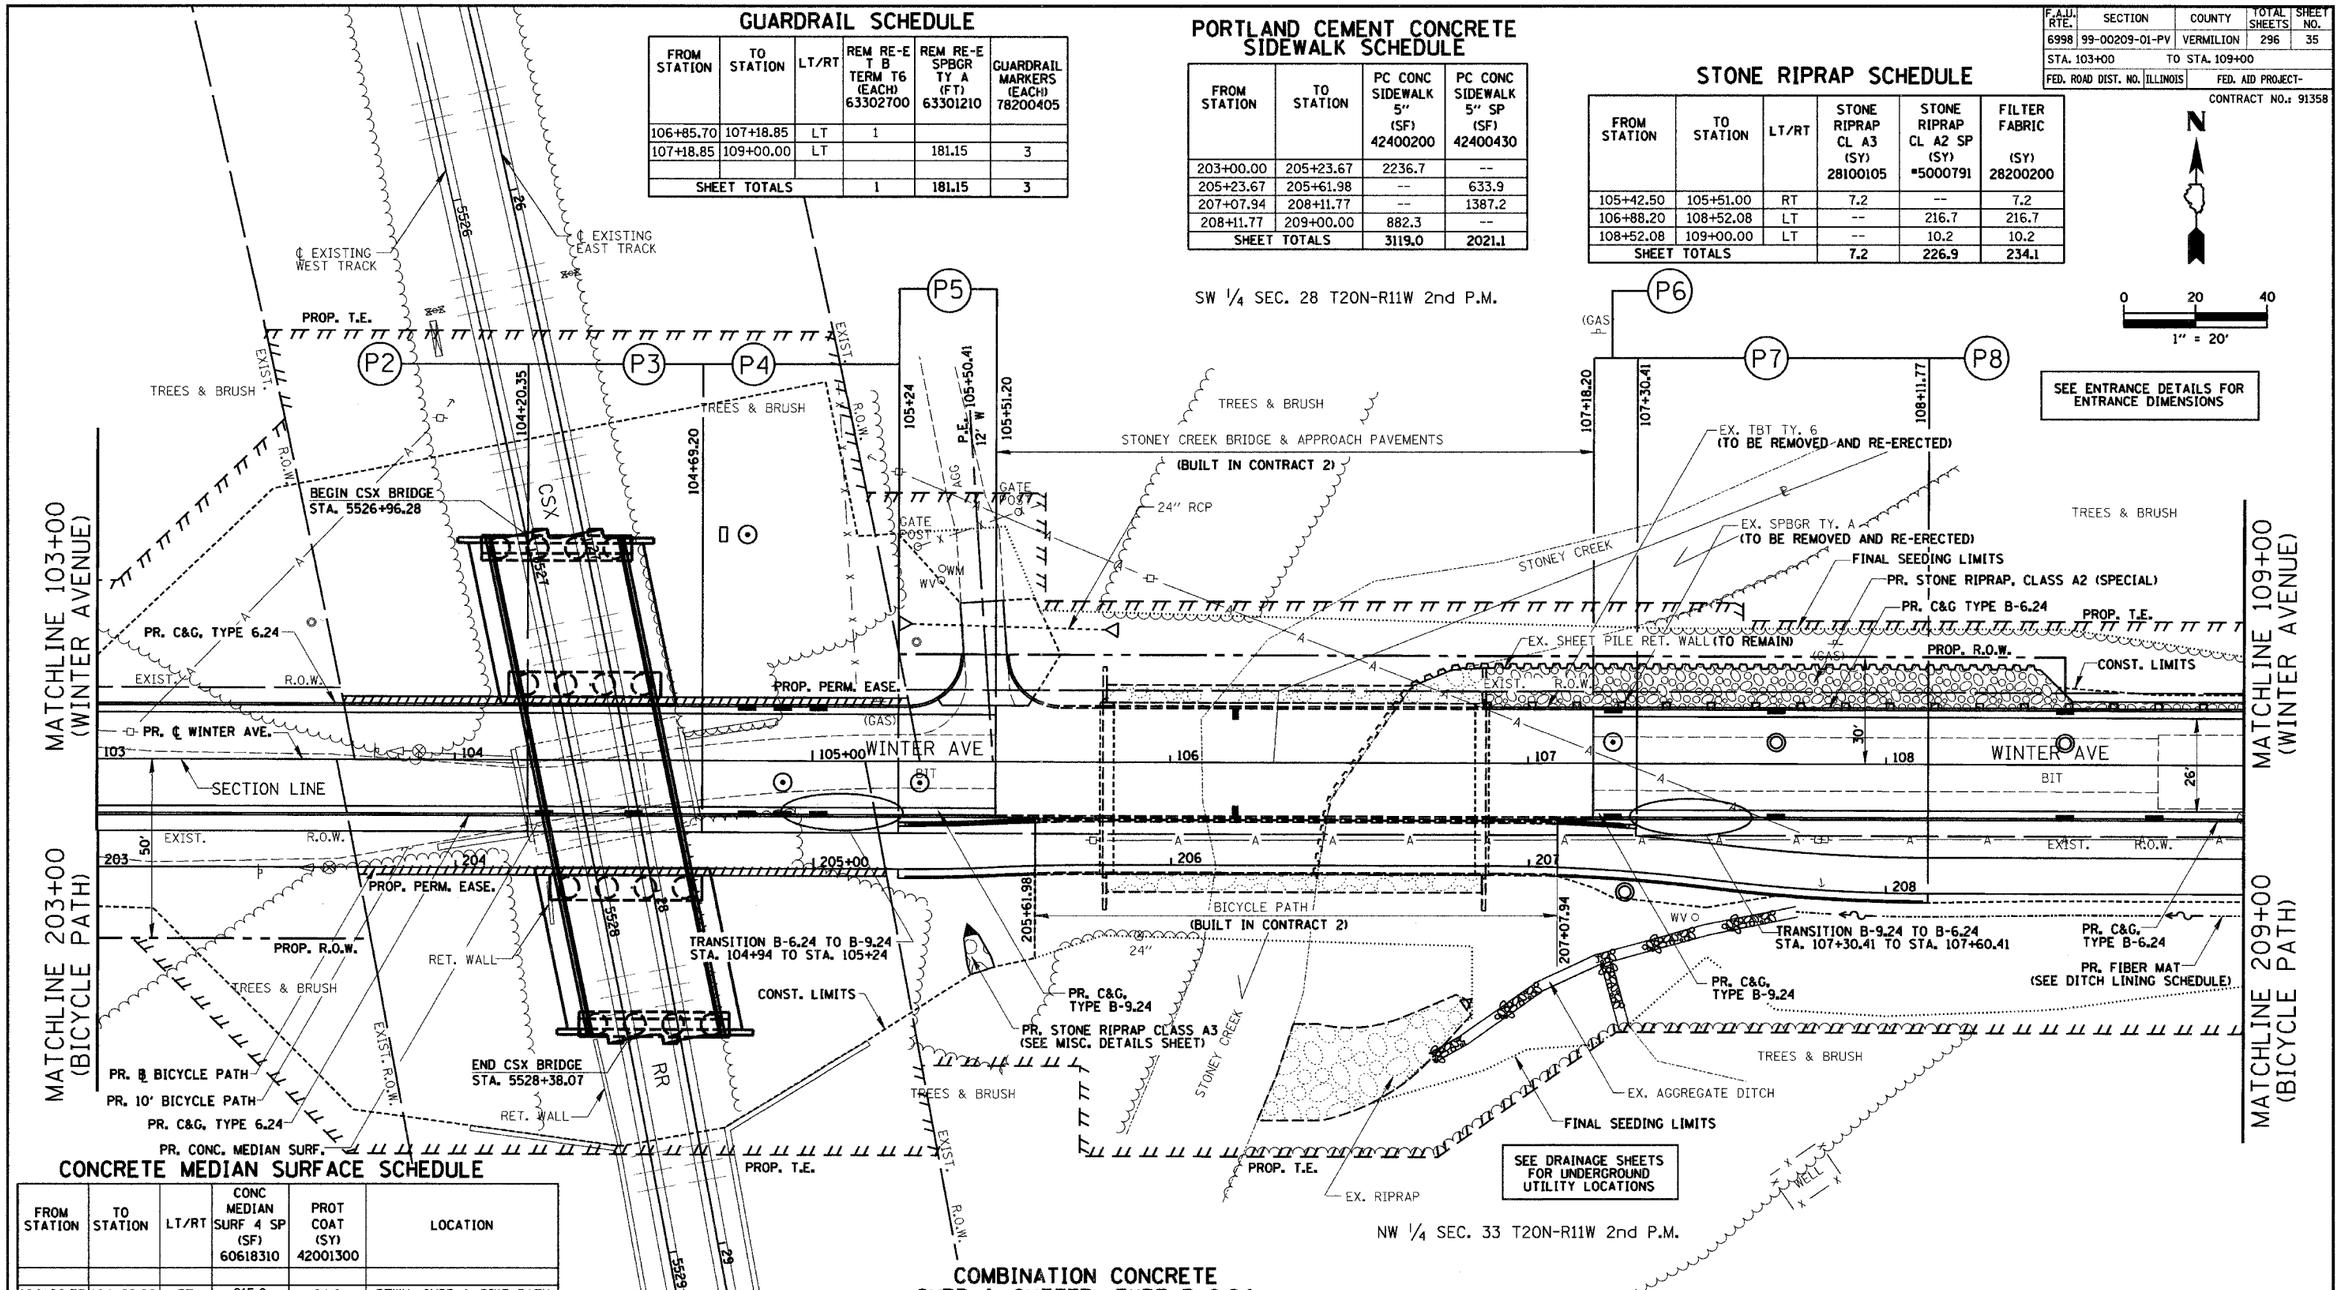

CONCRETE MEDIAN SURFACE SCHEDULE

FROM STATION	TO STATION	LT/RT	CONC MEDIAN SURF 4 SP (SF) 60618310	PROT COAT (SY) 42001300	LOCATION
104+20.35	104+69.20	RT	215.9	24.0	BTWN. CURB & BIKE PATH
SHEET TOTAL			215.9	24.0	

ENTRANCE QUANTITY SCHEDULE

TYPE	STATION	LT/RT	AGG BASE CSE B (CU YD) 35101500	AGG SURF CSE B (TONS) 40200800	BIT MATLS PR CT (GAL) 40800010	INCIDENTAL HMA SURF (TONS) 40800050	PCC DRIVEWAY PAVT 6 (SQ YD) 42300200	TEMP ACCESS-PRIV ENT (EACH) X4021000	TEMP ACCESS-COM ENT (EACH) X4022000
P.E.	105+50.41	LT	--	5.9	--	--	29.6	1	--
SHEET TOTALS			--	5.9	--	--	29.6	1	--

COMBINATION CONCRETE CURB & GUTTER, TYPE B-6.24

FROM STATION	TO STATION	LT/RT	COMB CC&G TB6.24 (FT) 60605000	PROT COAT (SY) 42001300
103+00.00	105+51.20	LT	251.2	83.7
103+00.00	104+94.00	RT	194.0	64.7
107+18.20	109+00.00	LT	181.8	60.6
107+60.41	109+00.00	RT	139.6	46.5
SHEET TOTAL			766.6	255.5

COMBINATION CONCRETE CURB & GUTTER, TYPE B-9.24

FROM STATION	TO STATION	LT/RT	COMB CC&G TB9.24 (FT) 60607400	PROT COAT (SY) 42001300
104+94.00	105+51.20	RT	57.2	20.1
107+18.20	107+60.41	RT	42.2	14.9
SHEET TOTAL			99.4	35.0

REVISIONS	
NAME	DATE

CITY OF DANVILLE, ILLINOIS

WINTER AVENUE RECONSTRUCTION
PROPOSED ROADWAY PLAN
WINTER AVENUE/BICYCLE PATH
STA. 103+00 TO STA. 109+00

SCALE: 1" = 20' DATE: 12/21/06
DRAWN BY: NIL CHECKED BY: MBF