93434

COUNTY	ROUTE	SECTION	TOTAL SHEETS	SHEET NO.
ADAMS	FAS 2599	06-00199-00-RS	13	5
STATION 69+94 TO STATION 295+00				
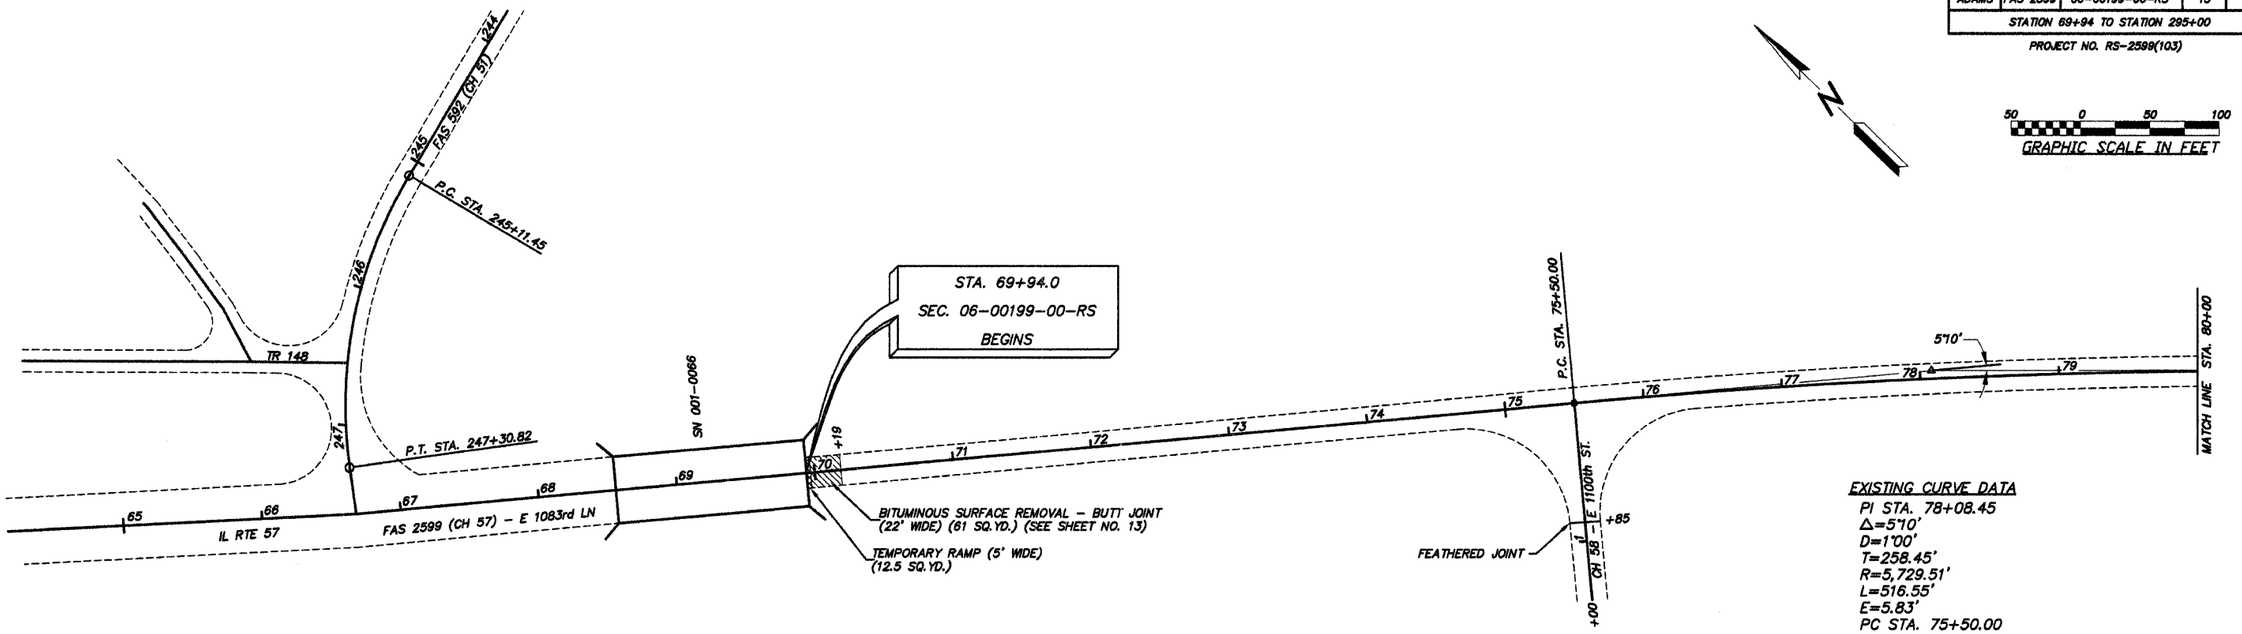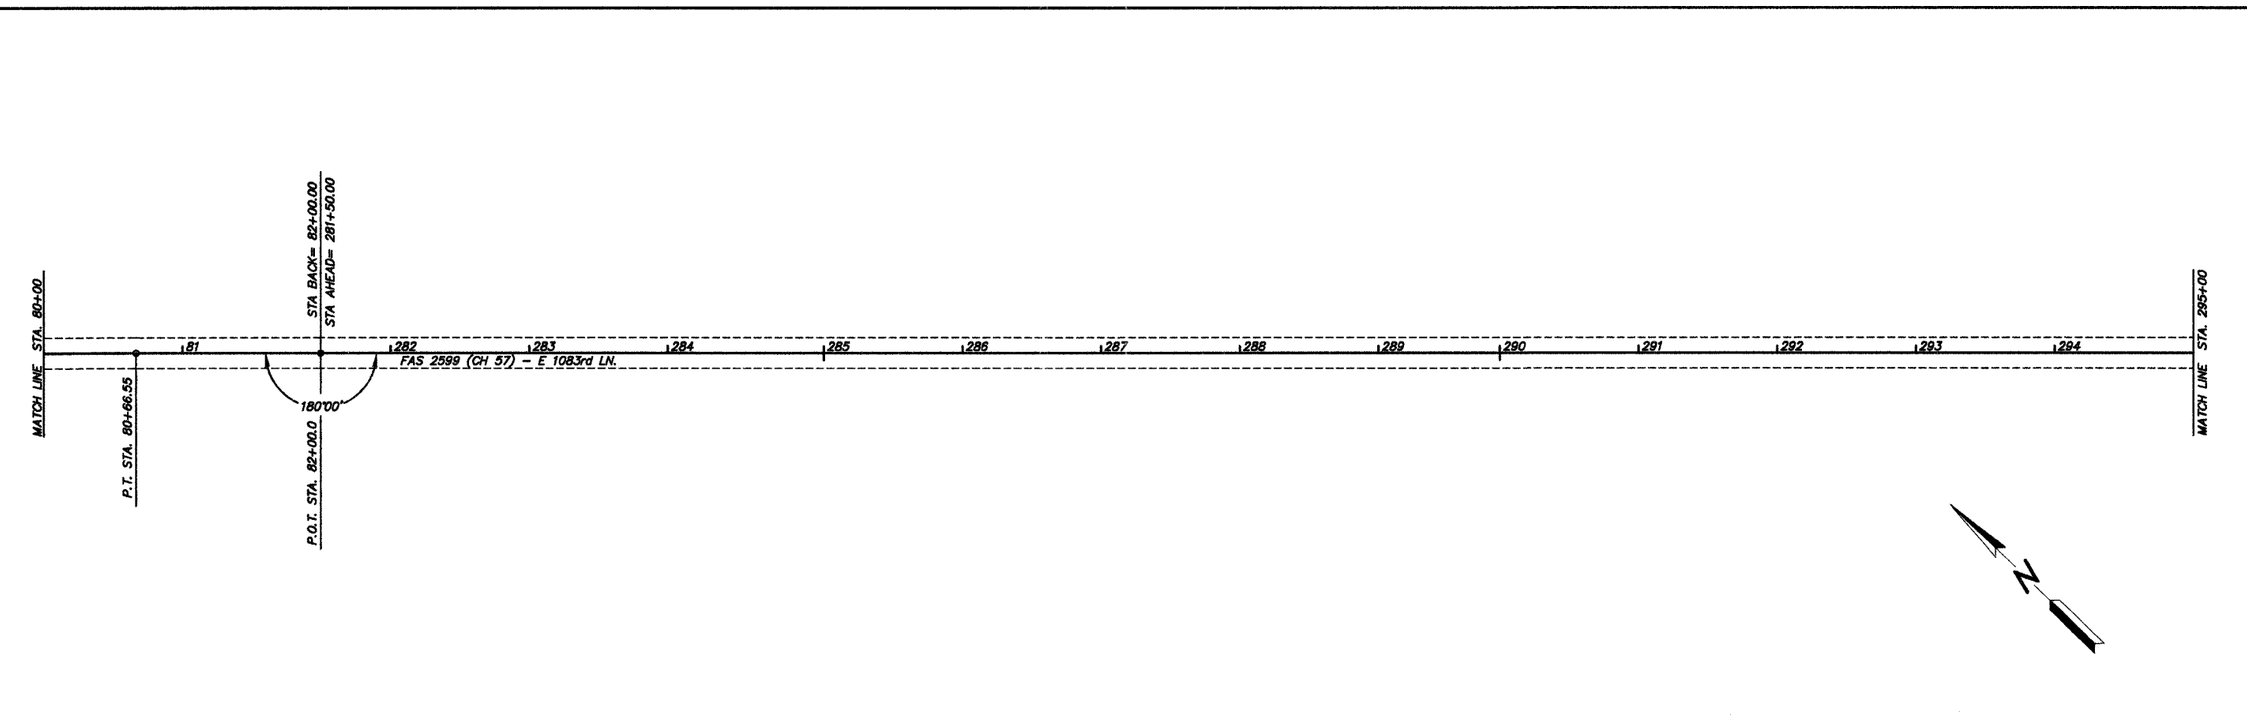
PROJECT NO. RS-2599(103)