93434

COUNTY	ROUTE	SECTION	TOTAL SHEETS	SHEET NO.
ADAMS	FAS 2599	06-00199-00-RS	13	6
STATION 295+00 TO STATION 325+00				
PROJECT NO. RS-2599(103)				
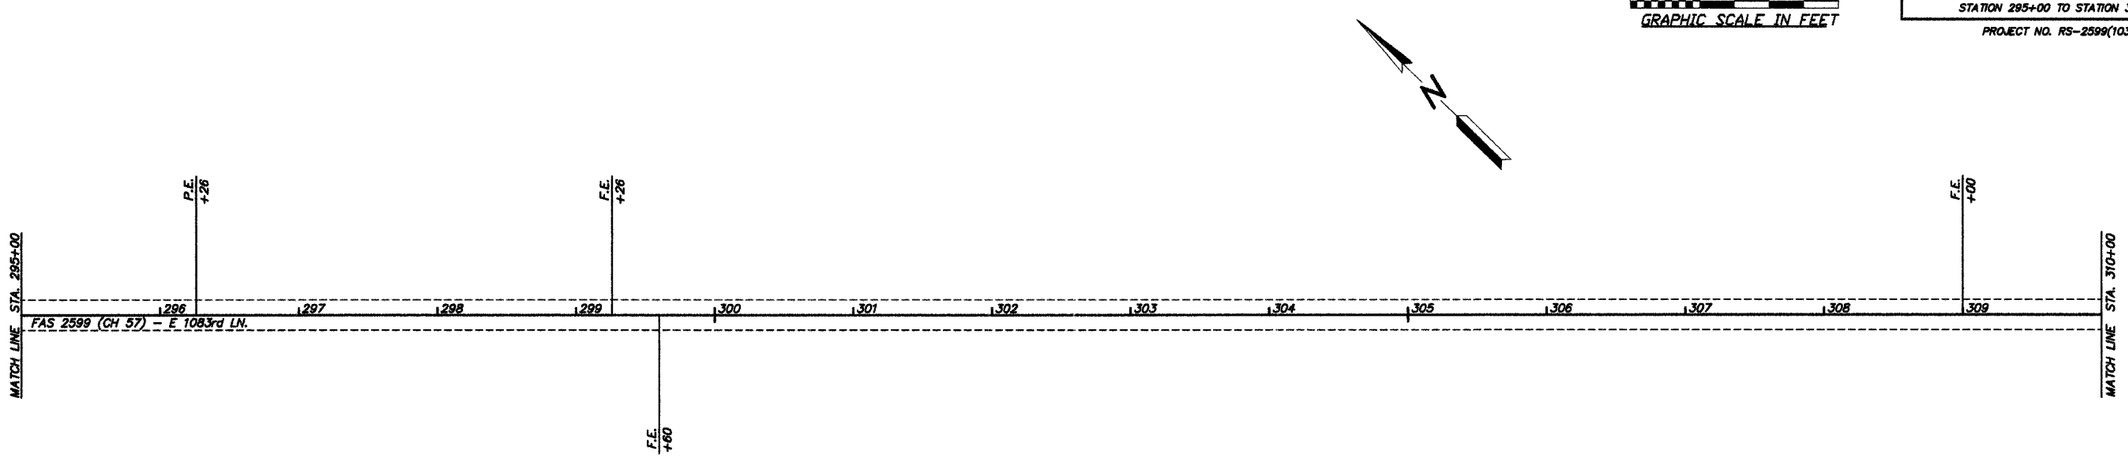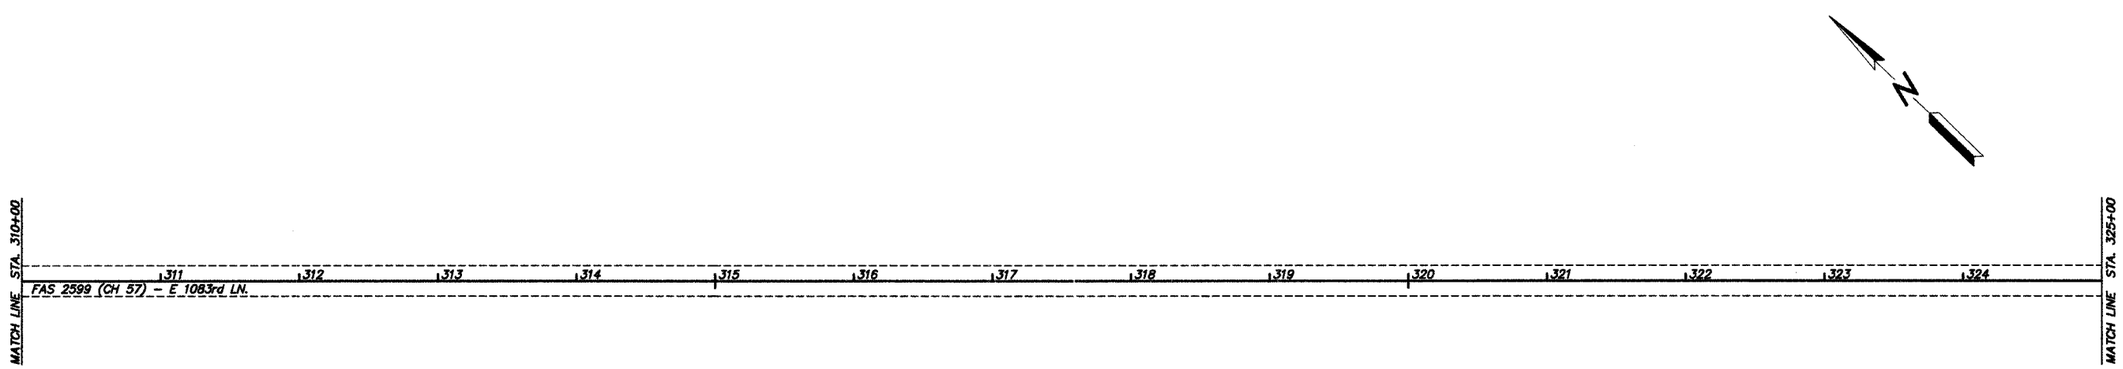
50 0 50 100
GRAPHIC SCALE IN FEET