93434

| COUNTY | ROUTE | SECTION | TOTAL SHEETS | SHEET NO. |
|---|---|---|---|---|
| ADAMS | FAS 2599 | 06-00199-00-RS | 13 | 10 |
| STATION 415+00 TO STATION 425+62 | | | | |
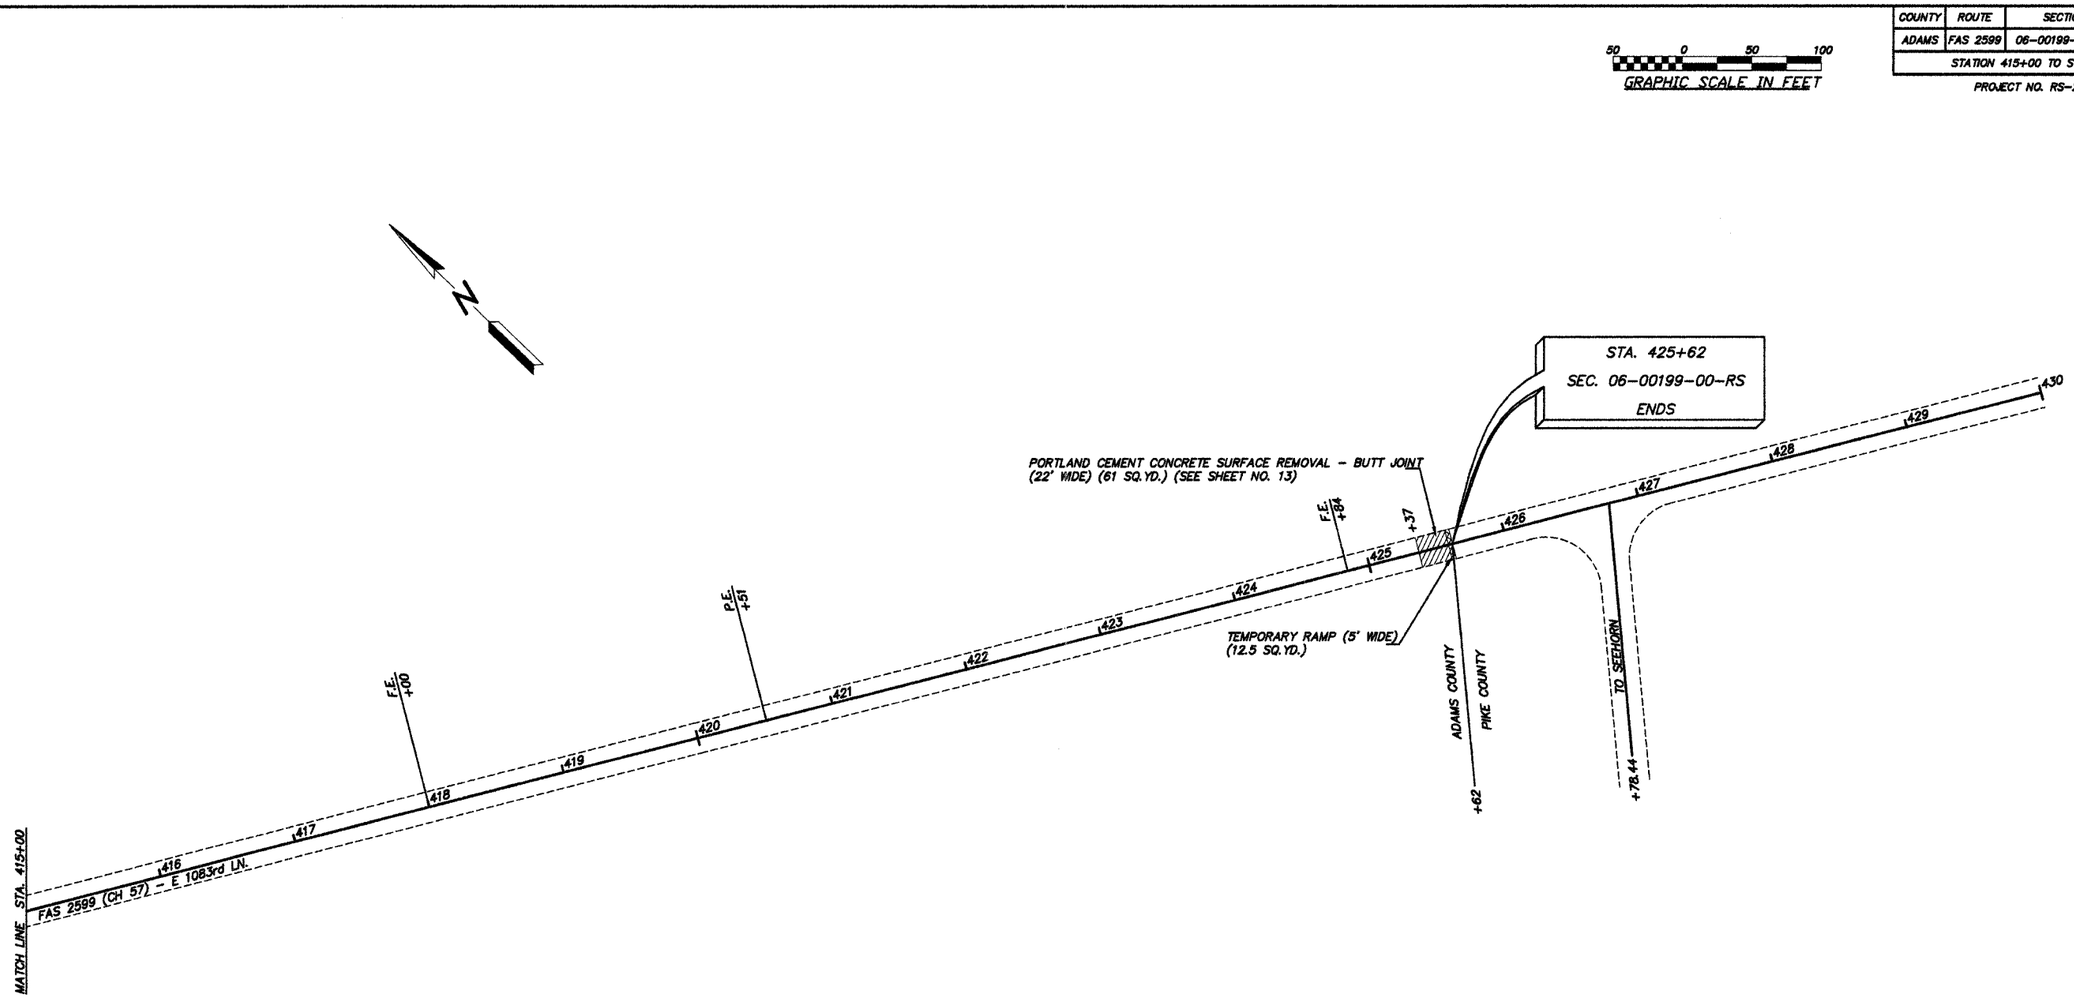
PROJECT NO. RS-2599(103)