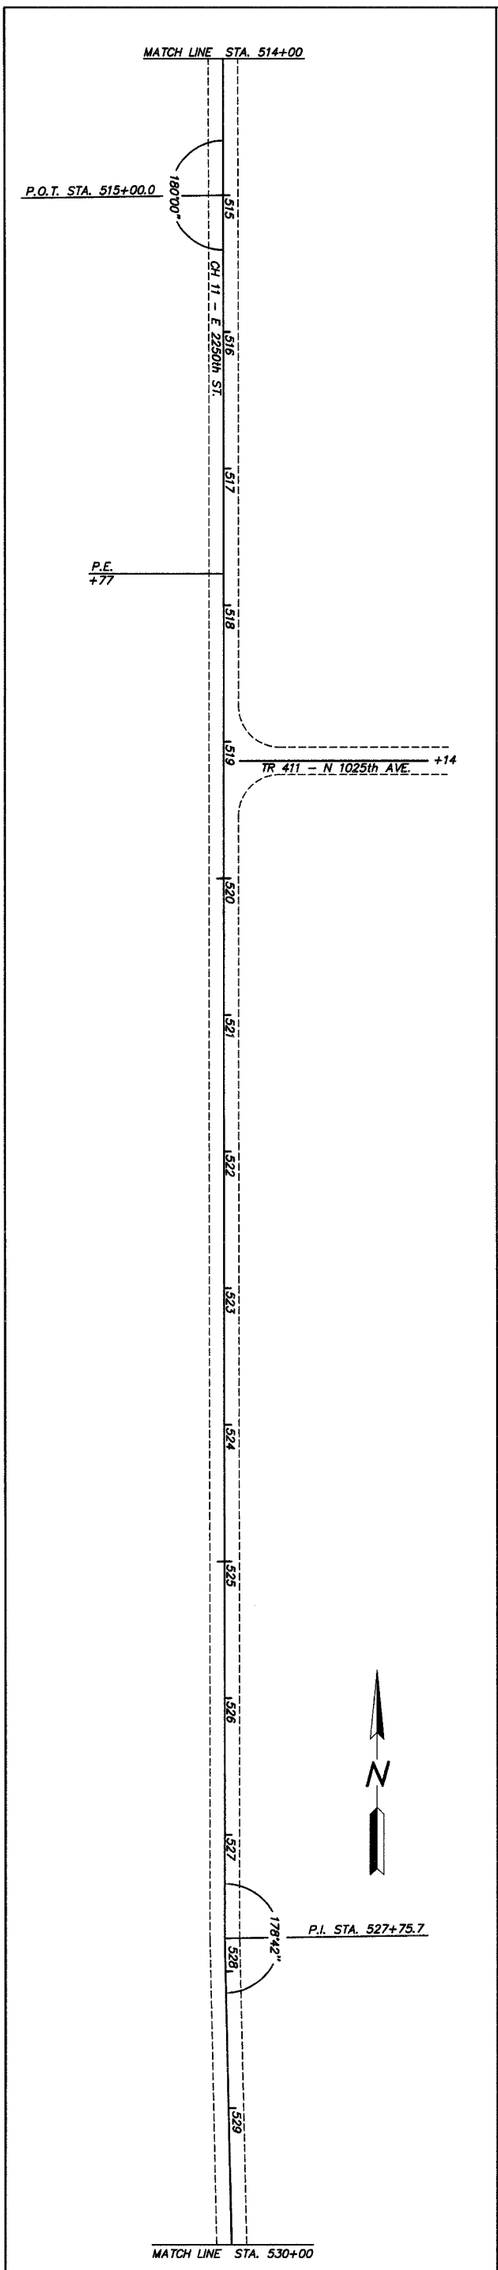

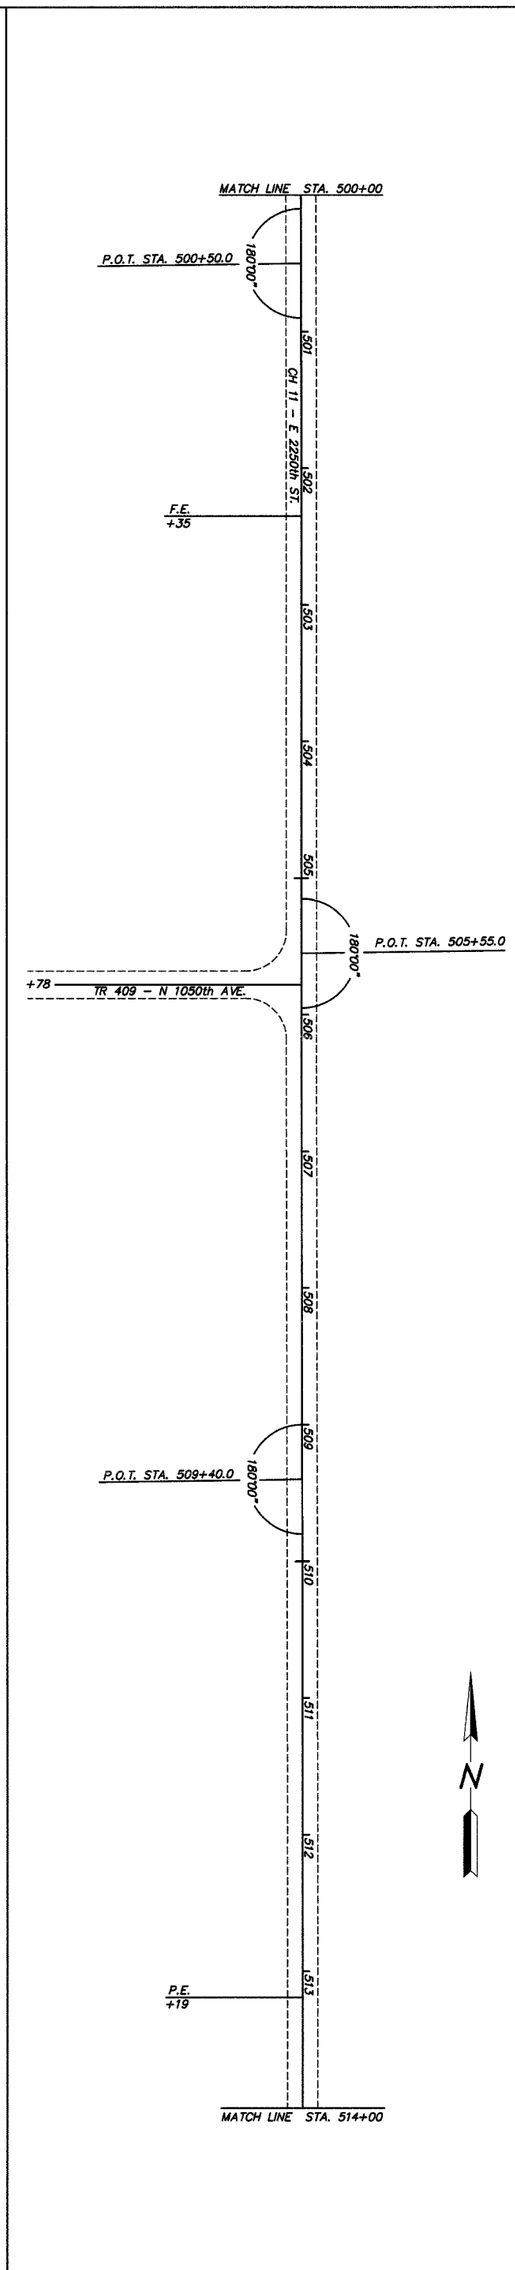

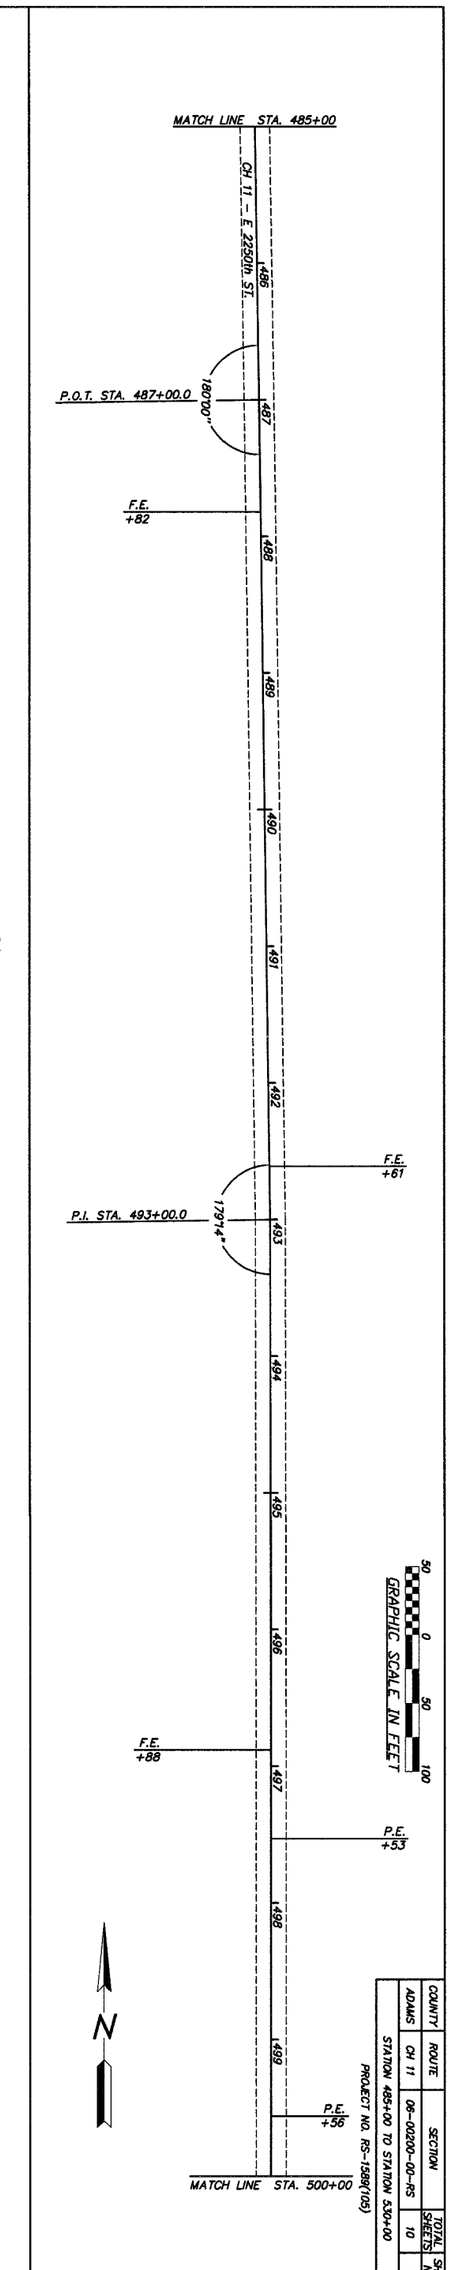

COUNTY	ROUTE	SECTION	TOTAL SHEETS	SHEET NO.
ADAMS	CH 11	06-00200-00-RS	10	6

STATION 485+00 TO STATION 530+00

PROJECT NO. R3-1589(105)

93435