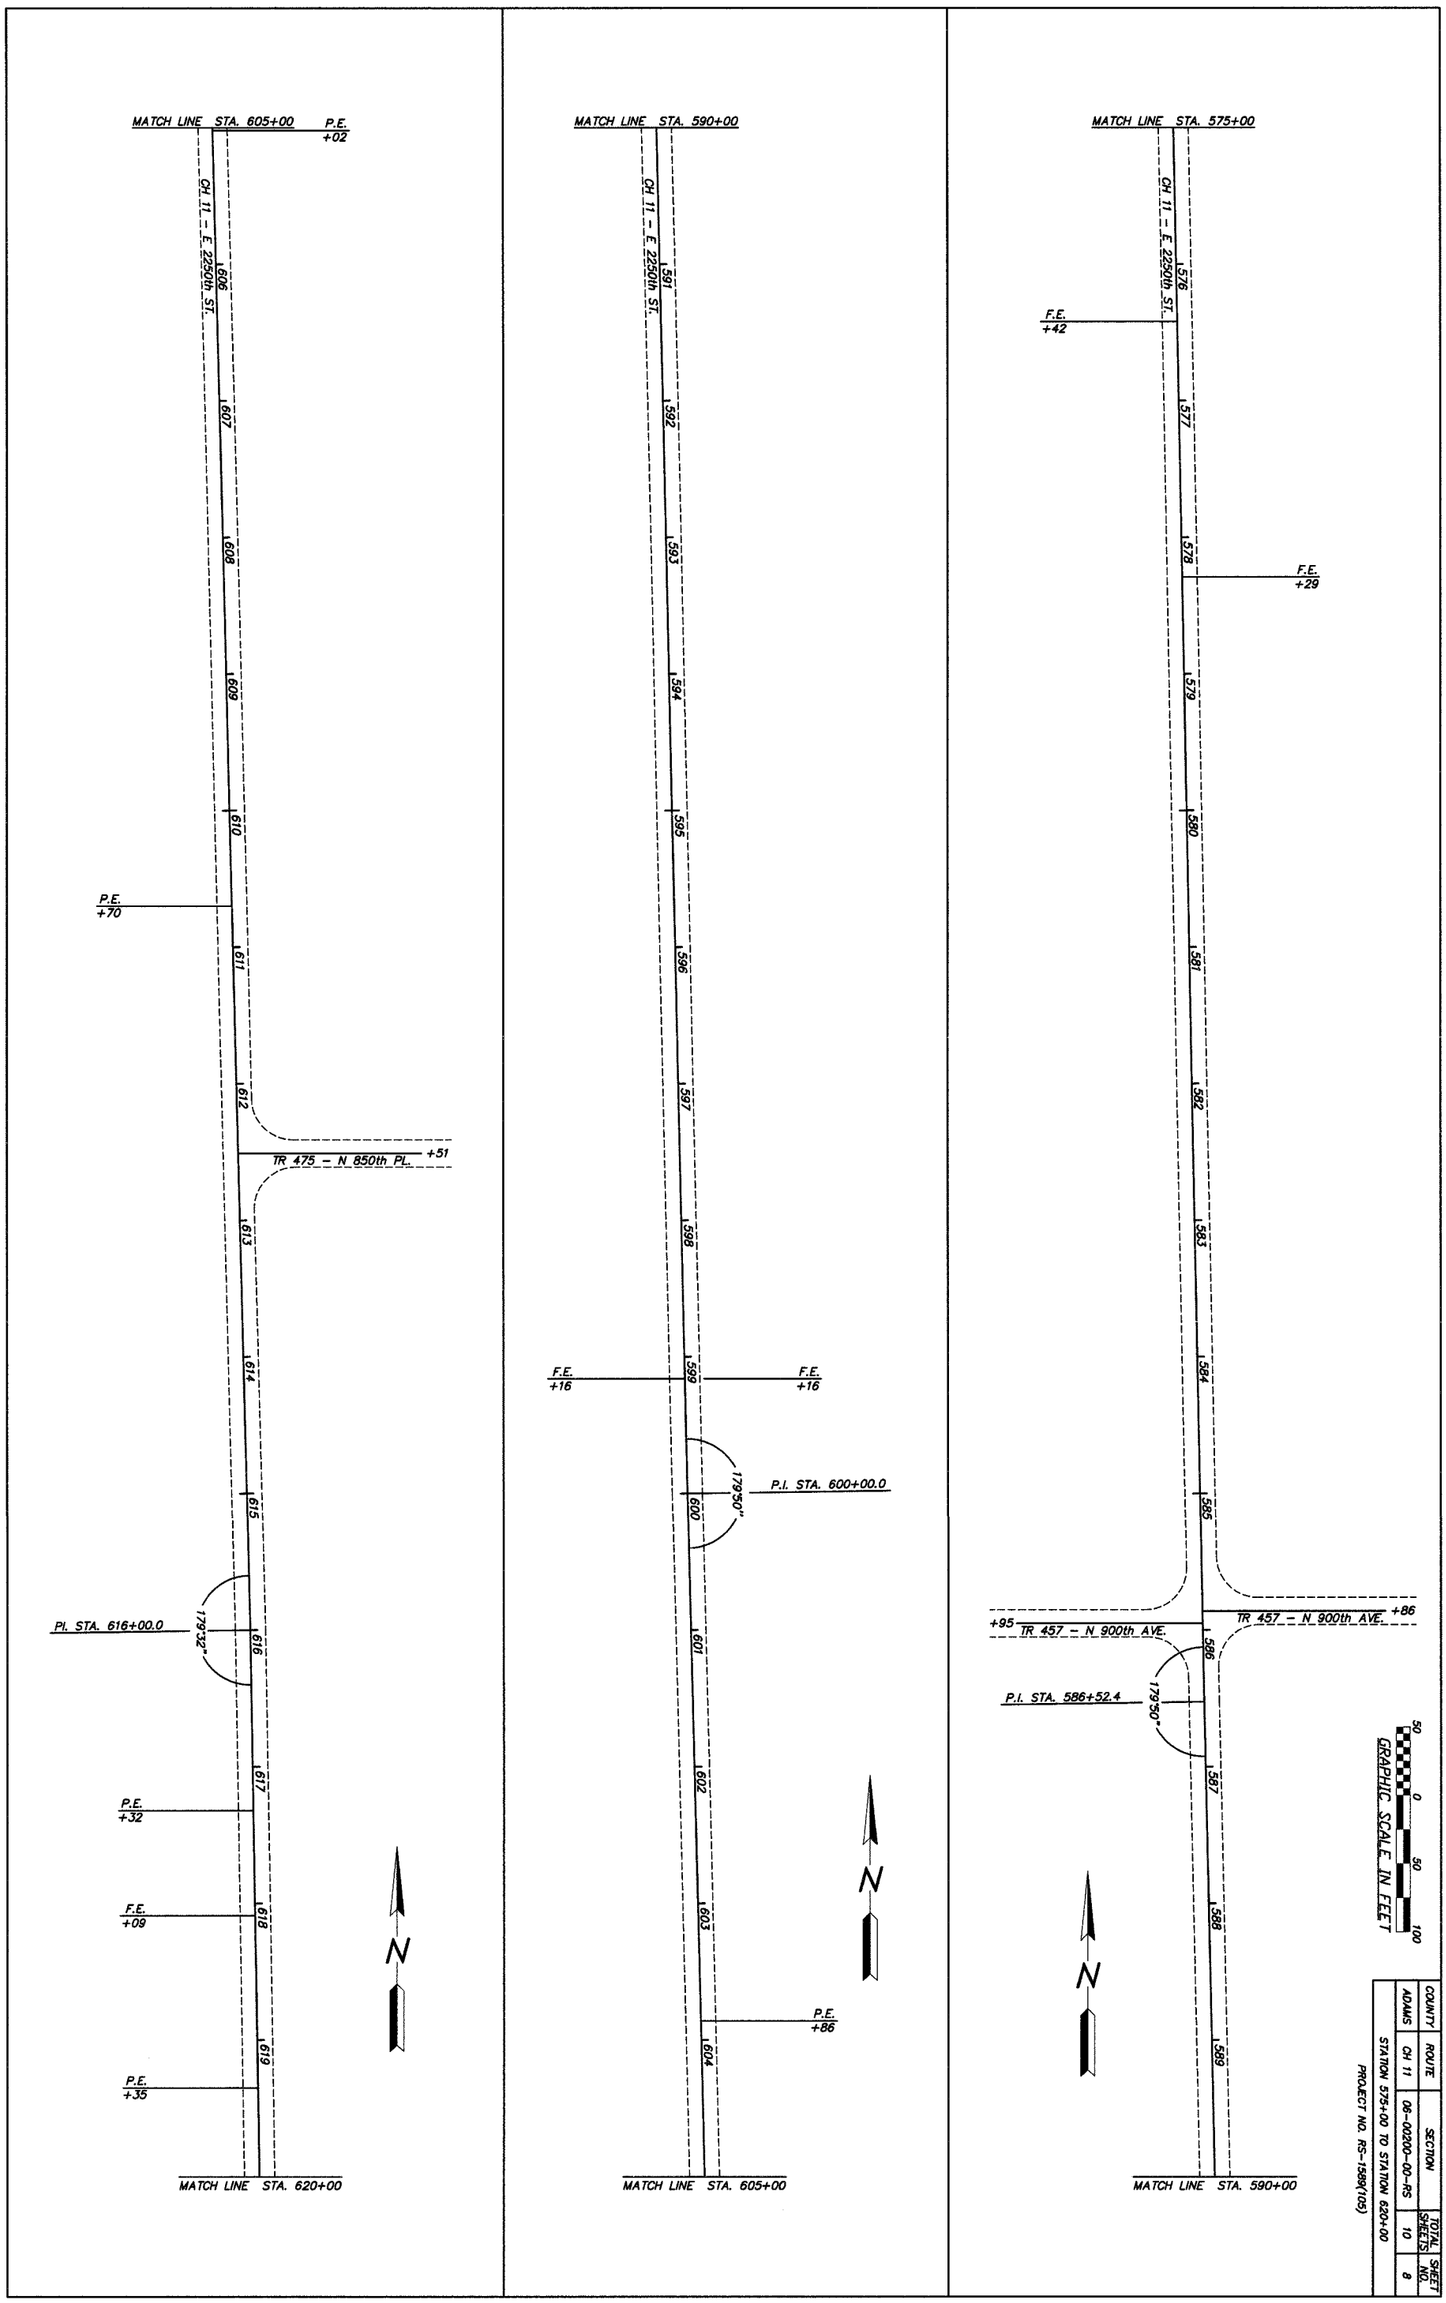

COUNTY	ROUTE	SECTION	TOTAL SHEETS	SHEET NO.
ADAMS	CH 11	06-02200-00-RS	10	8

STATION 575+00 TO STATION 620+00

PROJECT NO. RS-1589(105)

93435