93435
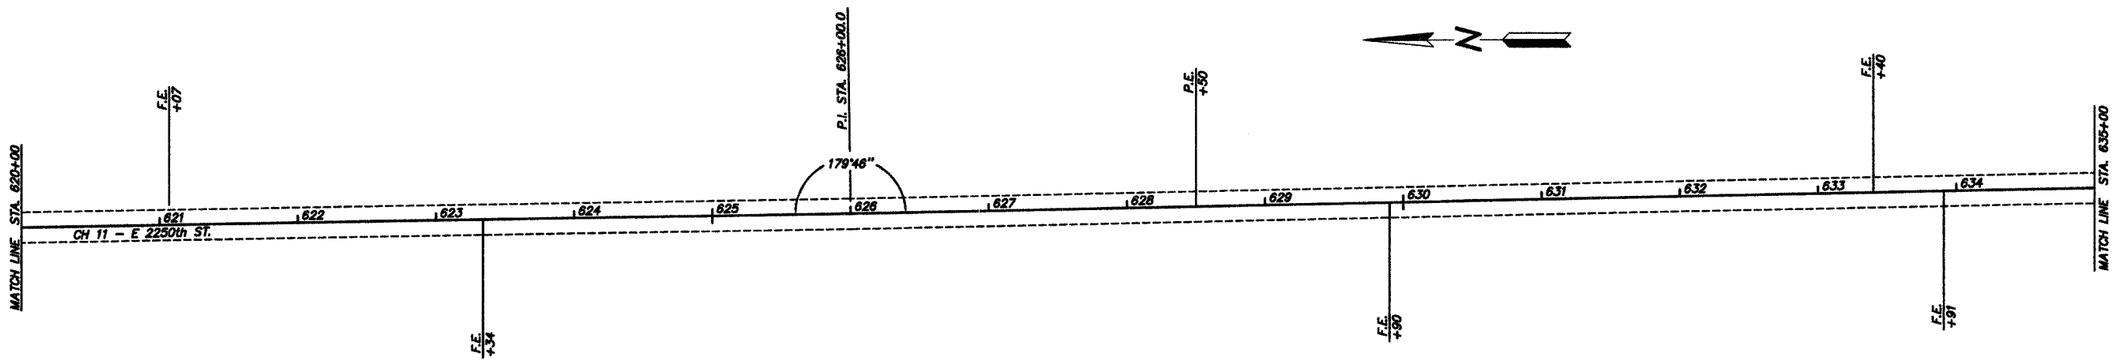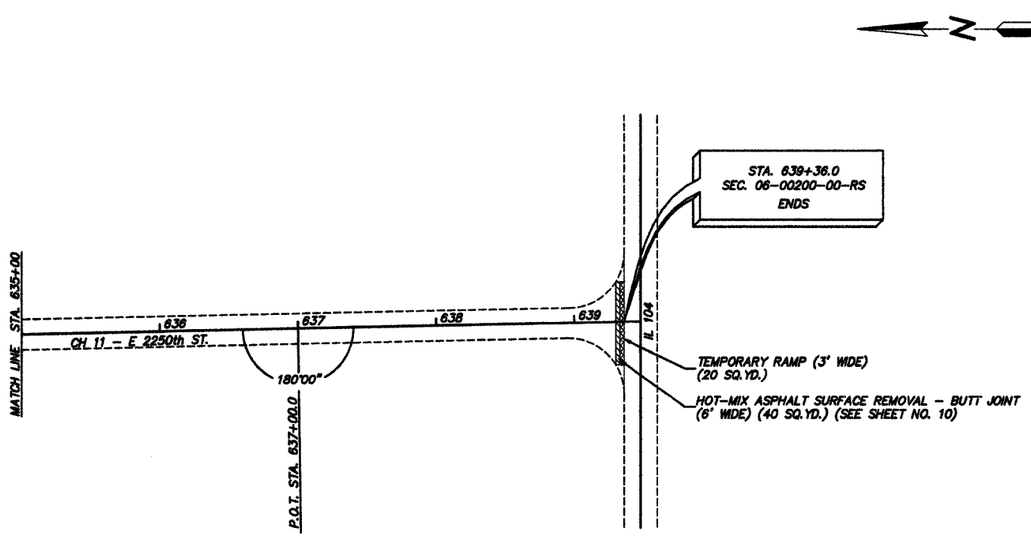
COUNTY	ROUTE	SECTION	TOTAL SHEETS	SHEET NO.
ADAMS	CH 11	06-00200-00-RS	10	9
STATION 620+00 TO STATION 639+36				
PROJECT NO. RS-1589(105)