F.A.U. RTE.	SECTION	COUNTY	TOTAL SHEETS	SHEET NO.
8419	99-00048-01-PV	FAYETTE	142	80
STA.		TO STA.		
FED. ROAD DIST. NO.	ILLINOIS	FED. AID PROJECT		

CONTRACT NO. 95500

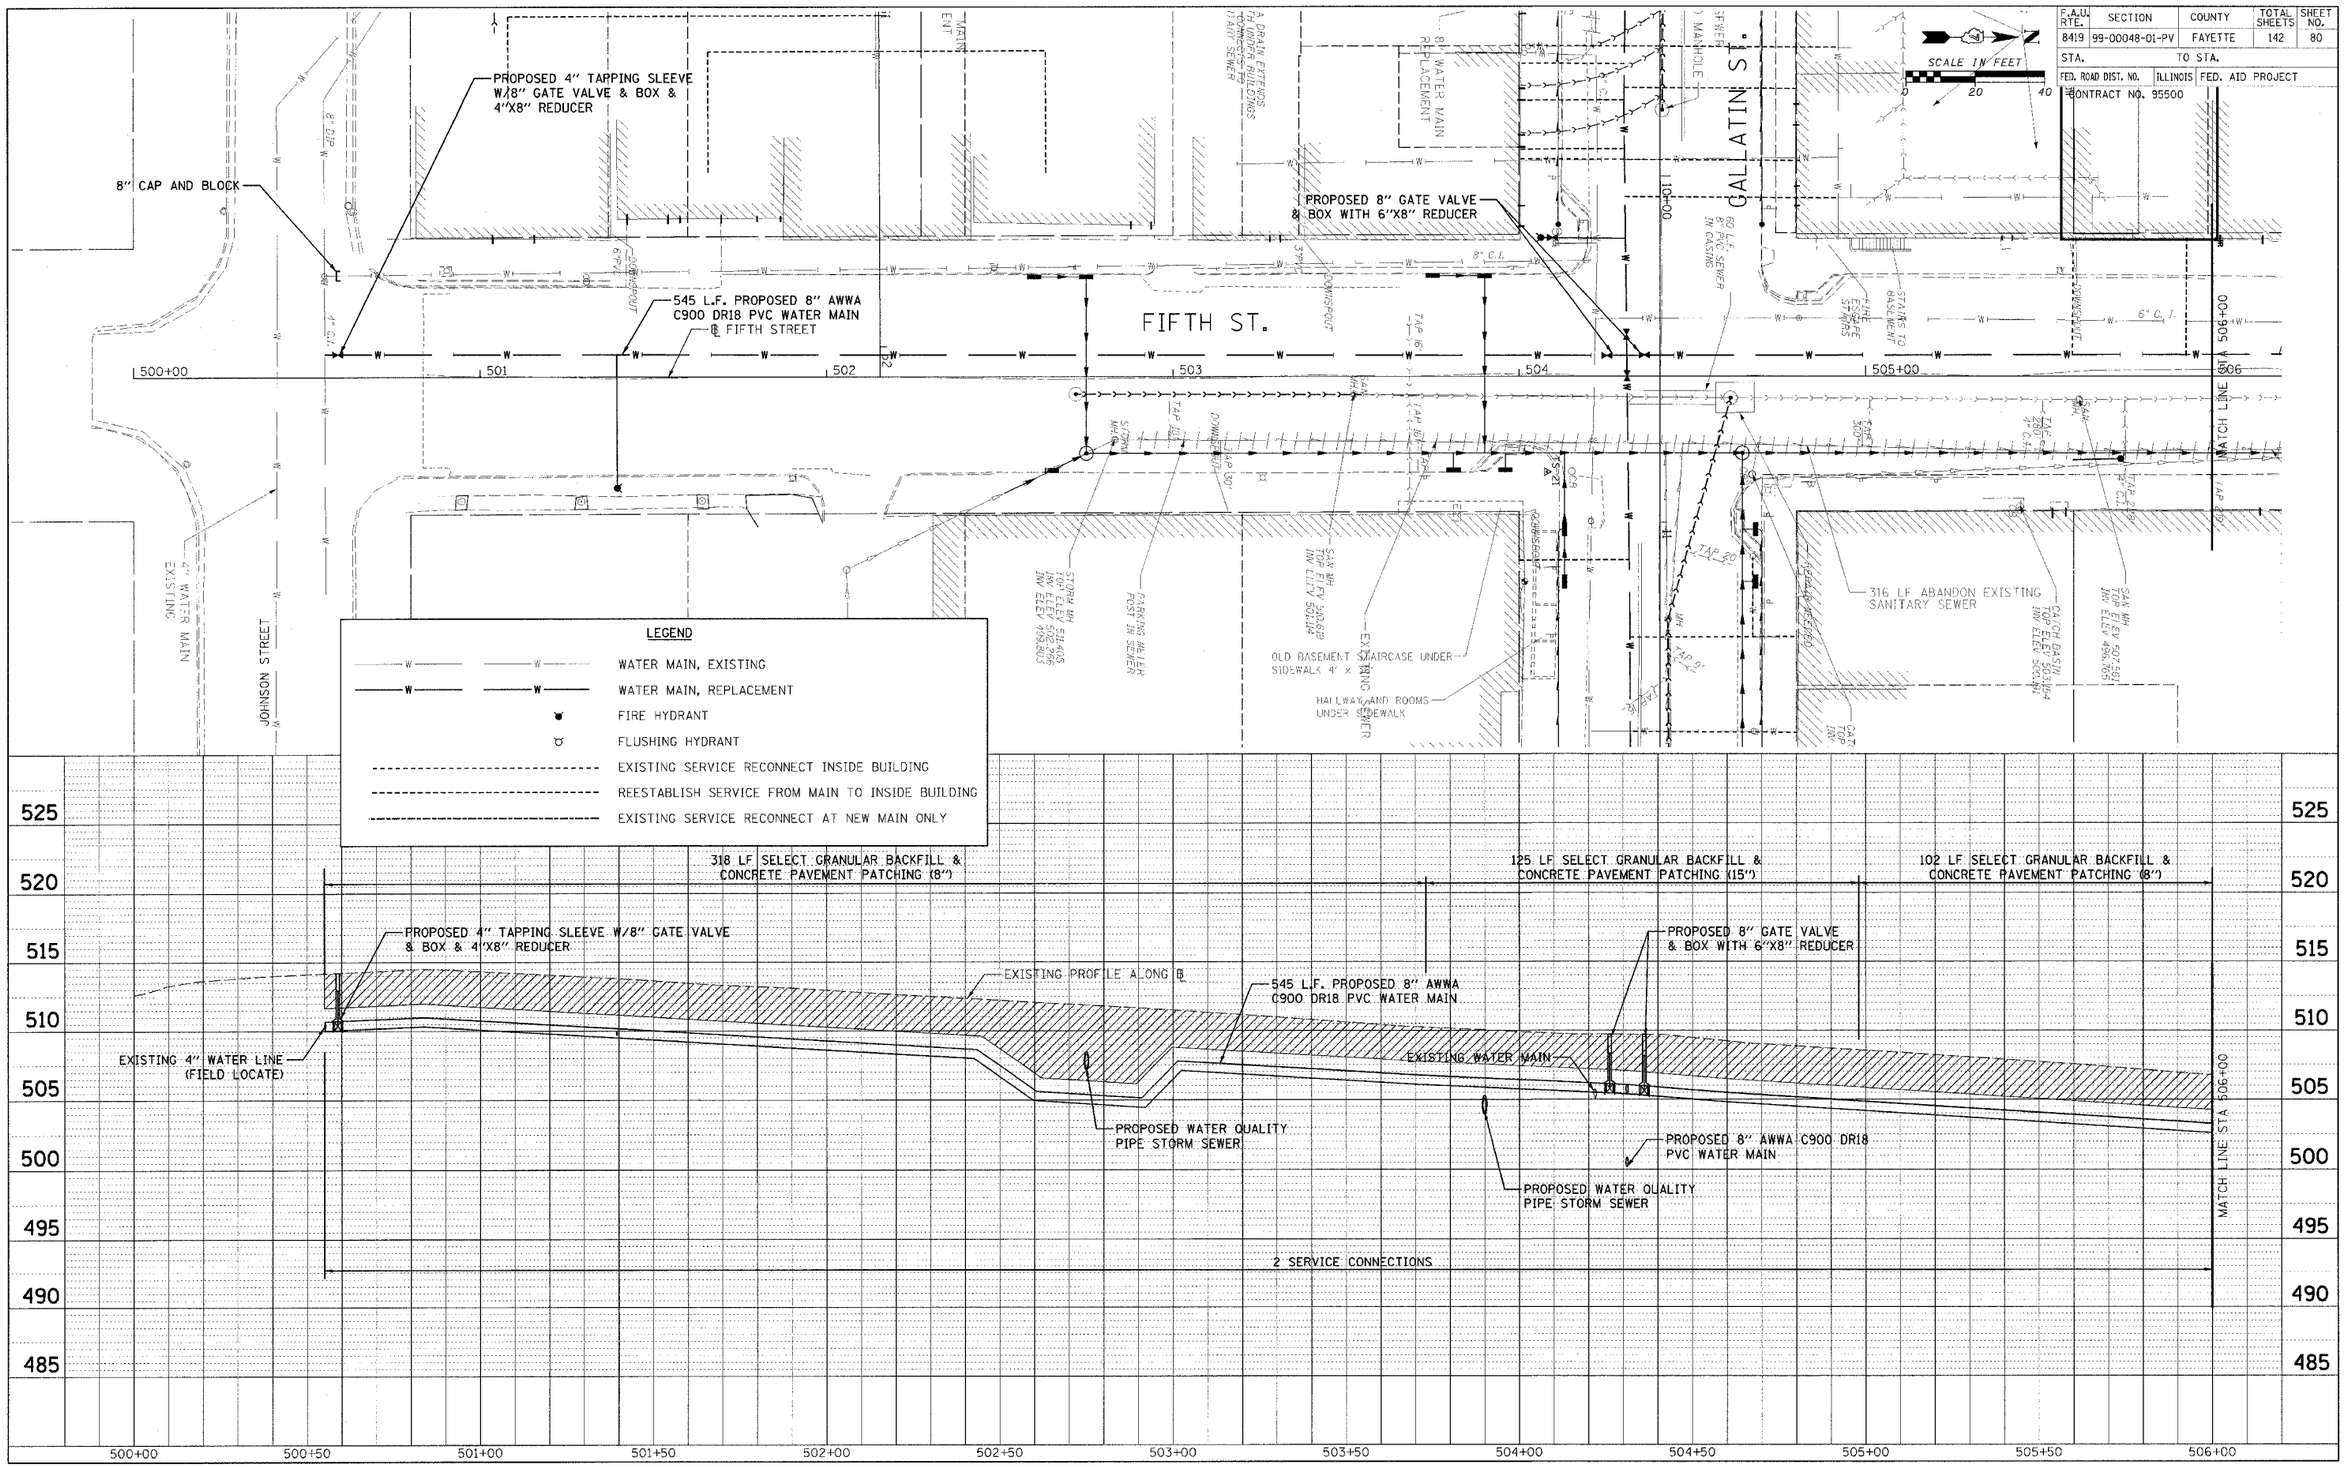

PLAN — SURVEYED / PLOTTED / ALIGNMENT CHECKED / PT. OF WAY CHECKED / CADD FILE NAME / NOTE BOOK NO. / DATE

PROFILE — SURVEYED / PLOTTED / GRADES CHECKED / B.M. NOTED / STRUCTURE NOTE / NOTE BOOK NO. / DATE

CADD FILE: 14812w_Fifth_01.dgn
PLOTTED: 01/23/2007

A.M. & G. NO. 4812

HENRY, MEISENHEIMER & GENDE, INC. 1075 LAKE ROAD CARLYLE, ILLINOIS 62231 (618) 594-3711 WWW.HMGENGINEERS.COM

WATER - STA. 500+00 TO STA. 506+00 - FIFTH STREET