9550D

F.A.U RTE.	SECTION	COUNTY	TOTAL SHEETS	SHEET NO.
8419	99-00048-01-PV	FAYETTE	142	125
STA.		TO STA.		
FED. ROAD DIST. NO.	ILLINOIS	FED. AID PROJECT		

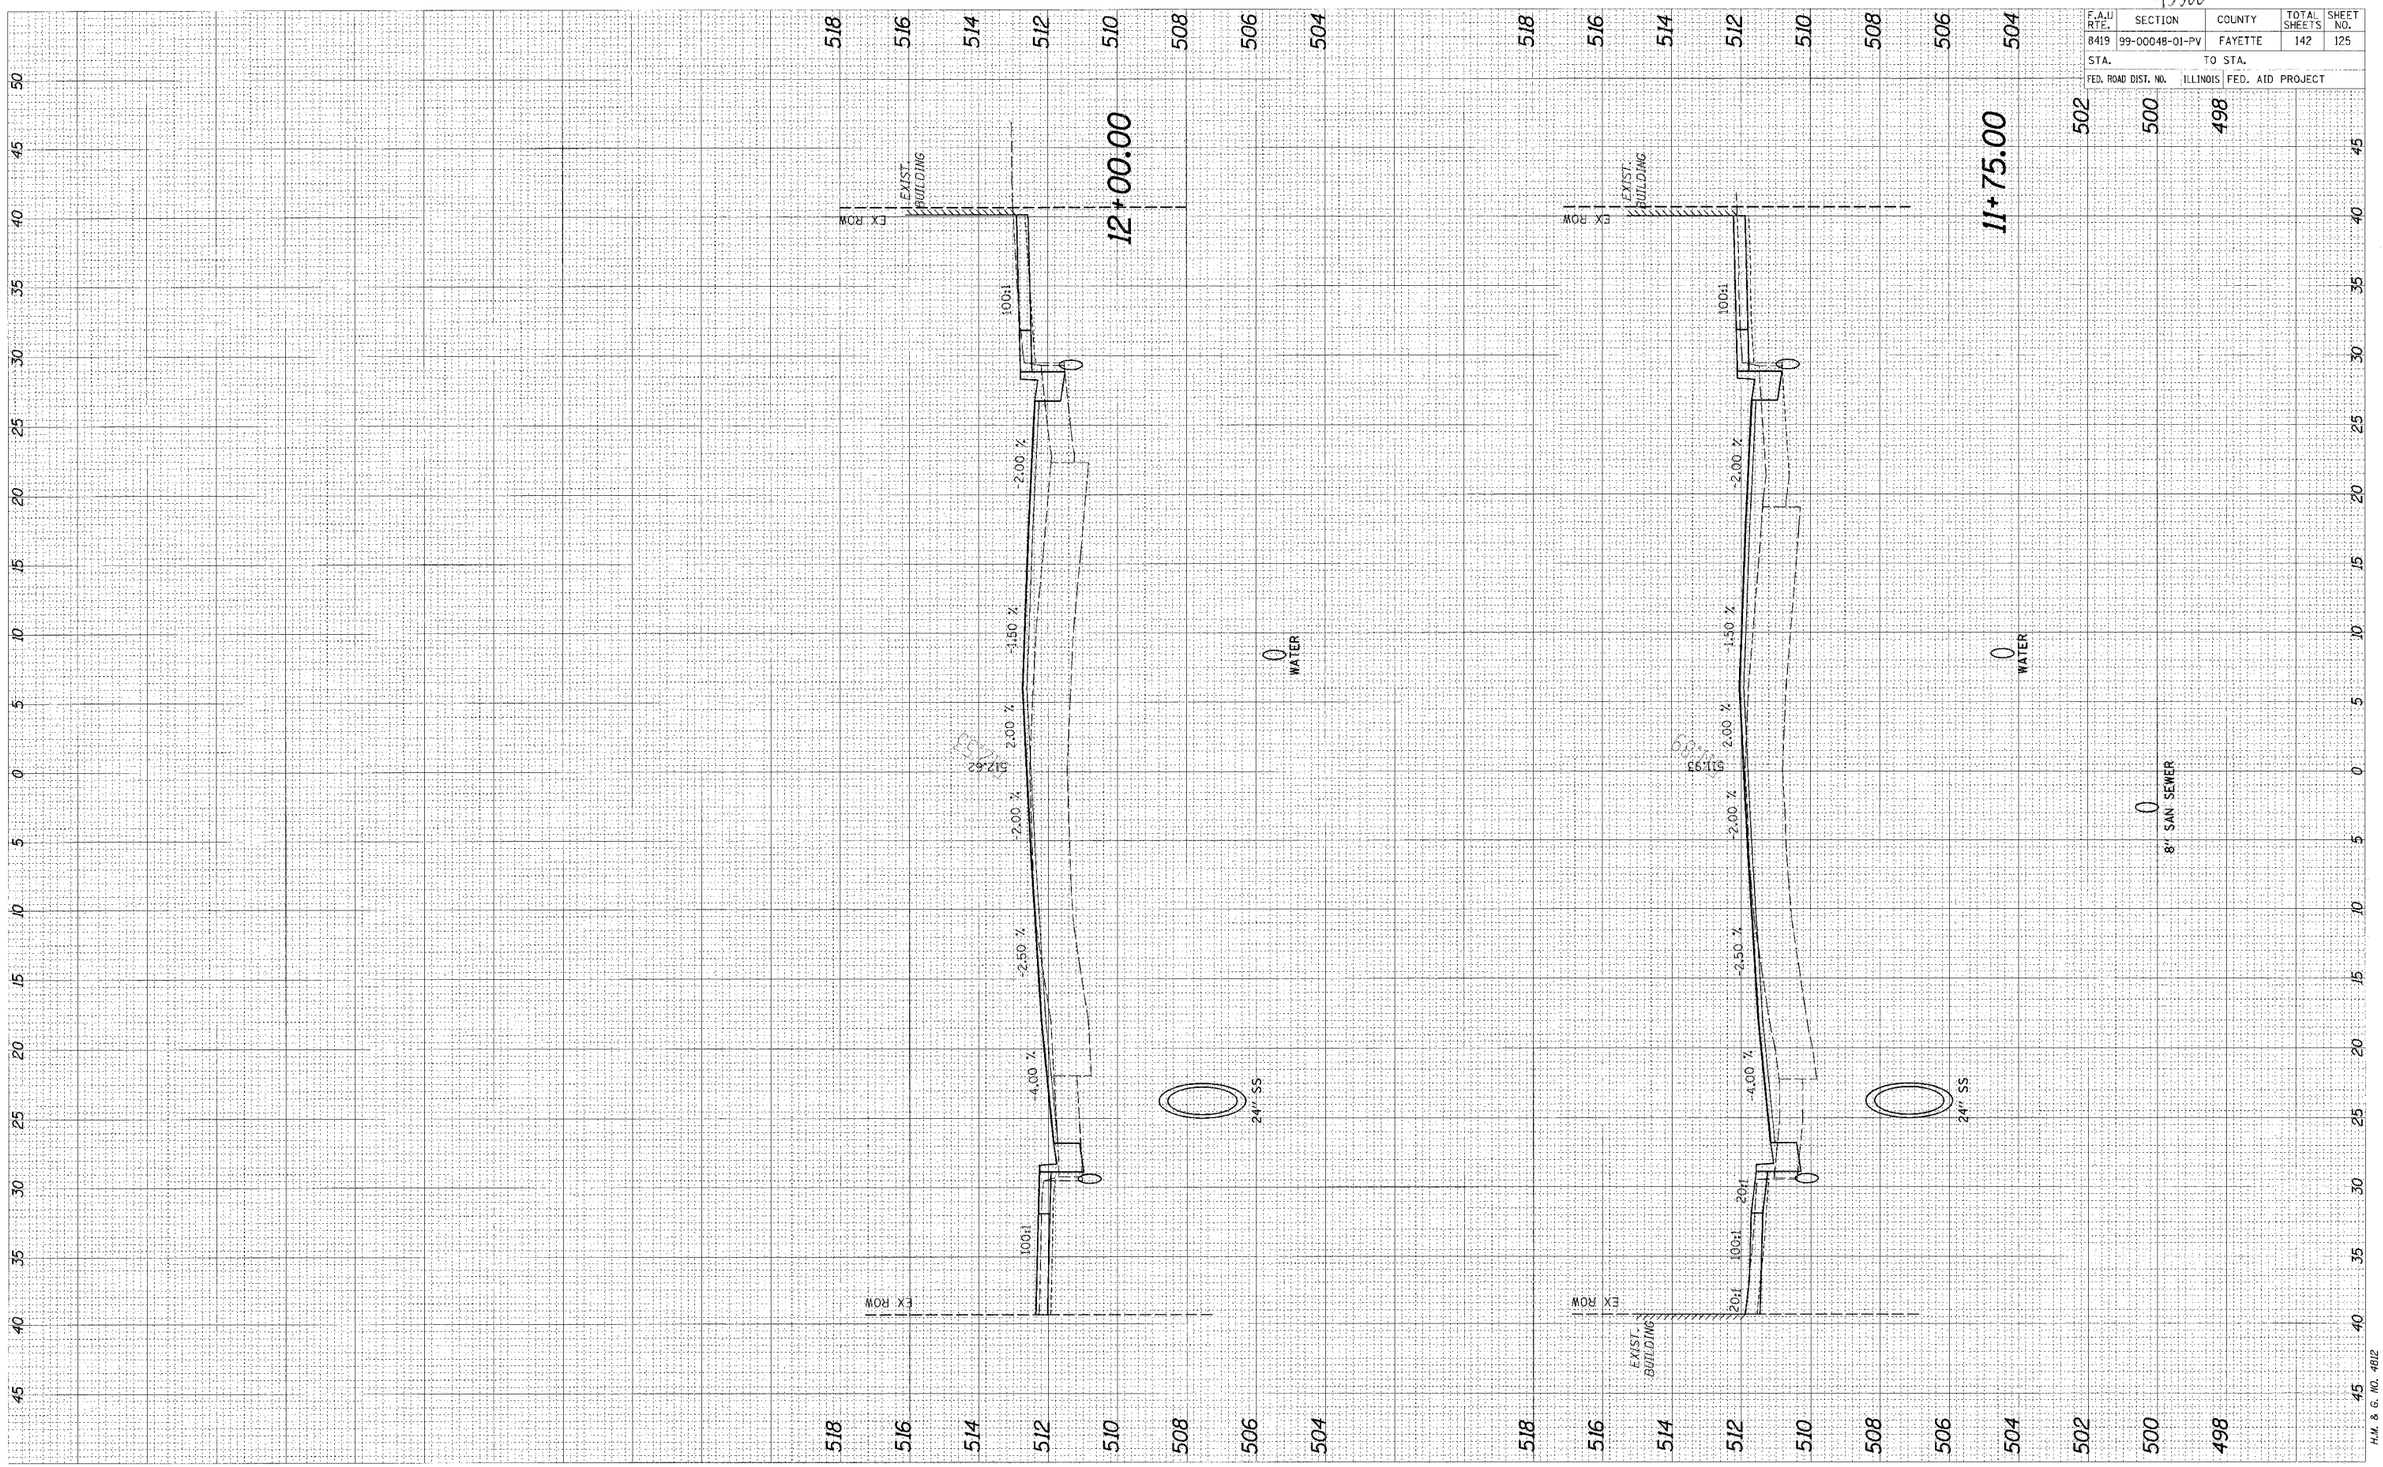

FINAL SURVEY	
SURVEYED	BY
PLOTTED	DATE
TEMPLATE	
AREAS	
AREAS CHECKED	
NOTE BOOK	
NO.	

ORIGINAL SURVEY	
SURVEYED	BY
PLOTTED	DATE
TEMPLATE	
AREAS	
AREAS CHECKED	
NOTE BOOK	
NO.	

CADD FILE: /4812/As_GradeInf.dgn
PLOTTED: 01/23/2007

H.M. & G. NO. 4812