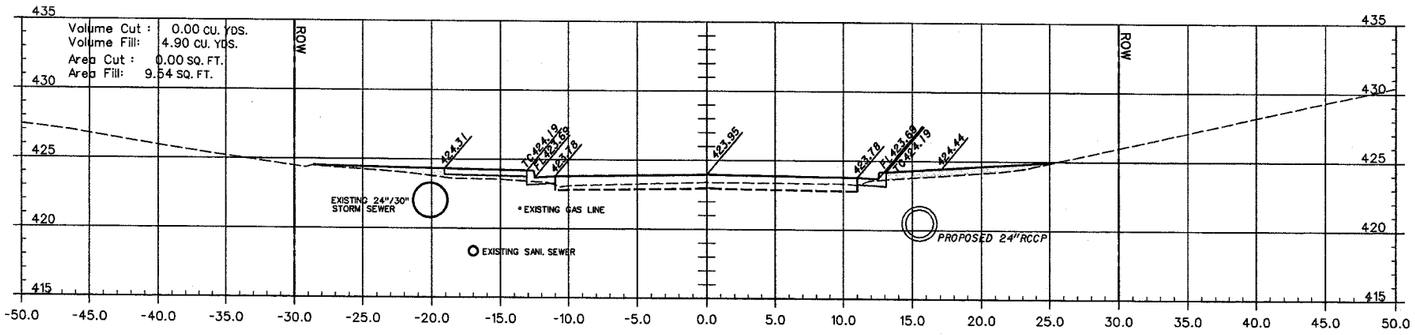

27+50.0

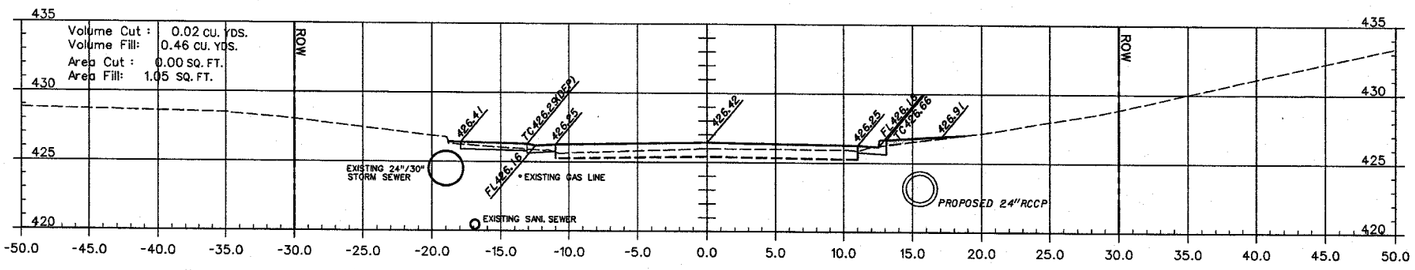

27+25.0 (PEL)

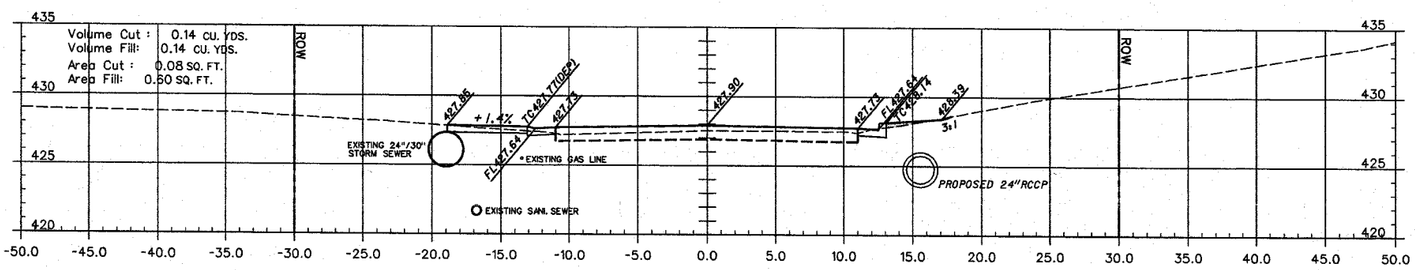

27+10.0 (PEL)

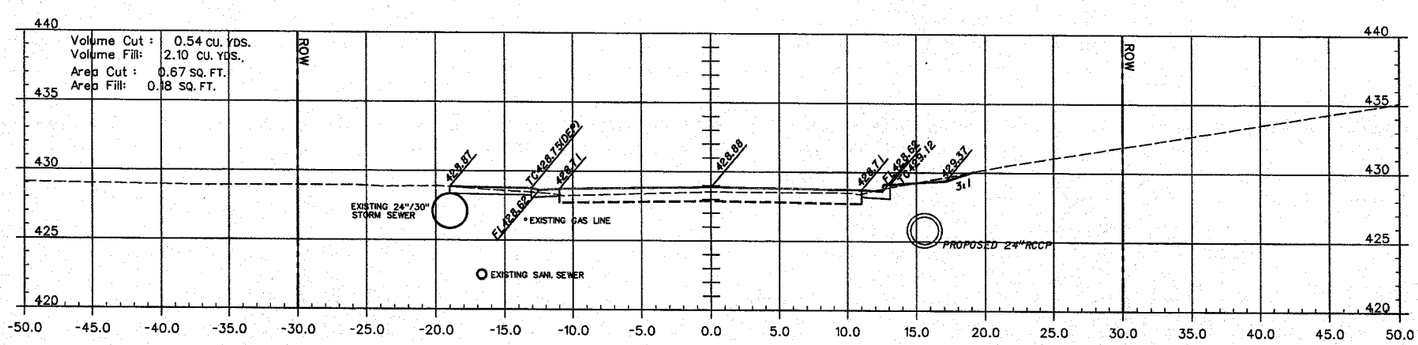

27+00.0 (PEL)

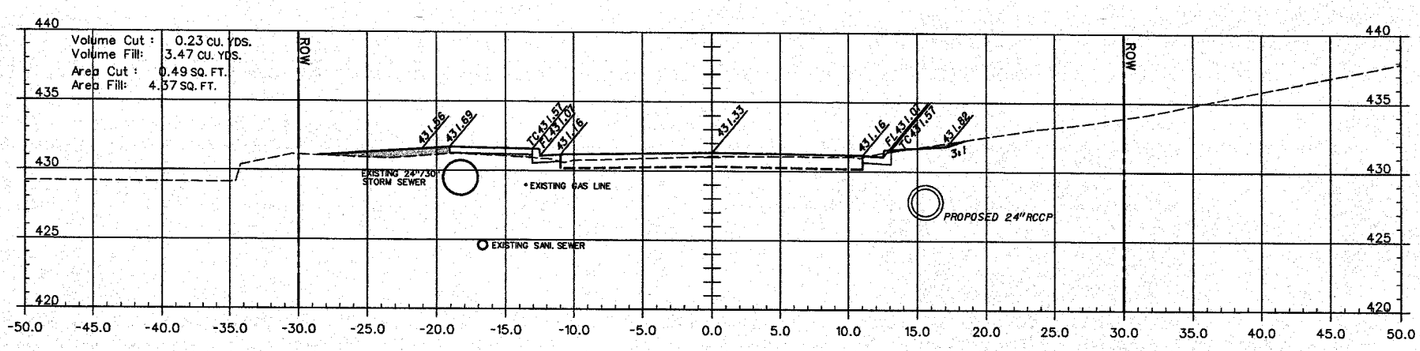

26+75.0

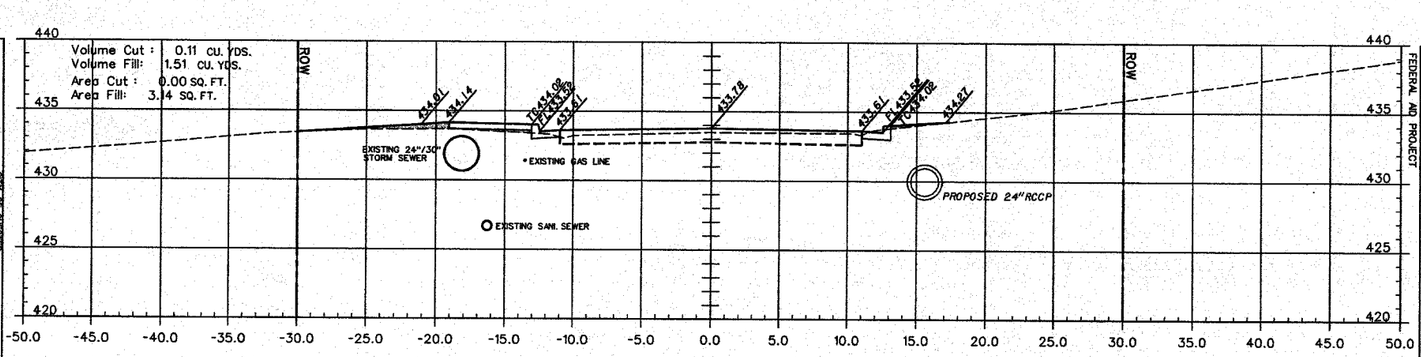

26+50.0

CITY OF CHESTER
RANDOLPH COUNTY, ILLINOIS
IMPROVEMENT TO BUENA VISTA STREET
CROSS SECTIONS STA. 26+50 TO 27+50

F.A.U. ROUTE	SECTION	COUNTY	TOTAL SHEETS	SHEET NUMBER
9415	02-00055-00-RP	RANDOLPH	35	28

CITY OF CHESTER
CONTRACT NO. 67274
FEDERAL AID PROJECT
PROJECT NO. M-5014(008)
JOB NO. C88-304-08