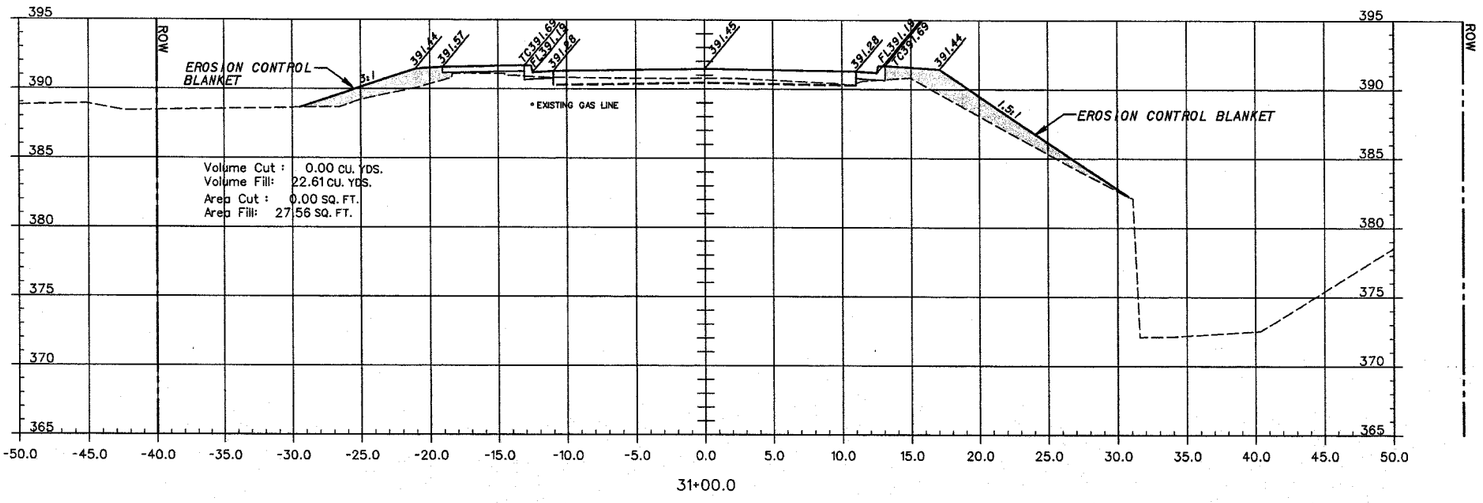

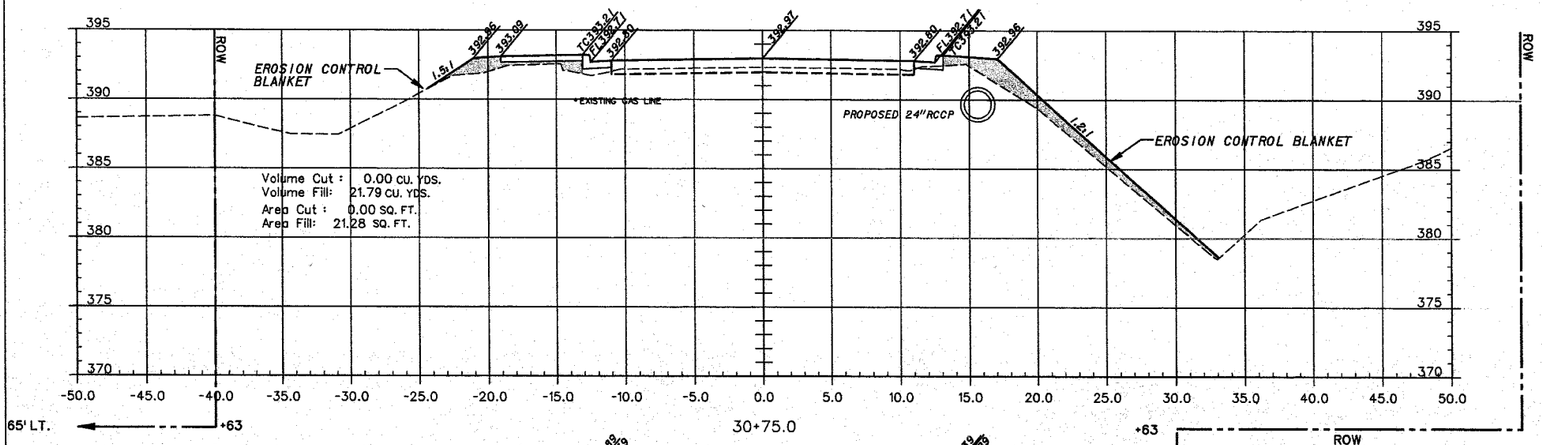

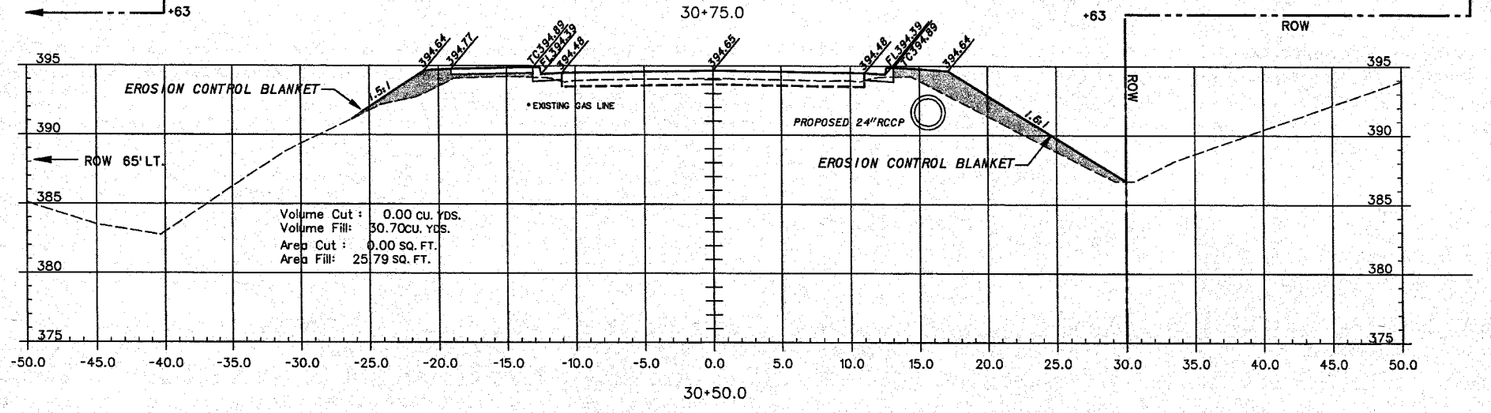

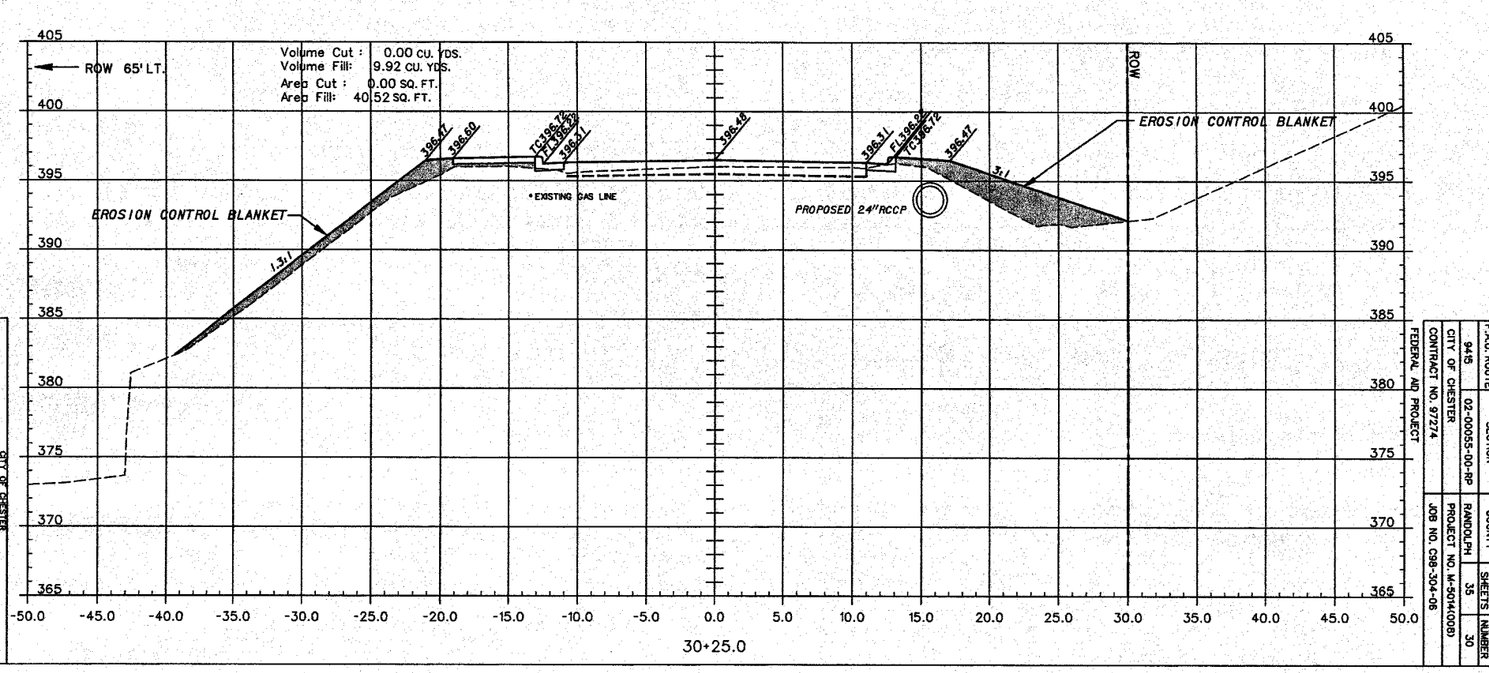

CITY OF CHESTER
RANDOLPH COUNTY, ILLINOIS
IMPROVEMENT TO BUENA VISTA STREET
CROSS SECTIONS STA. 30+25 TO 31+00

F.A.U. ROUTE	SECTION	COUNTY	TOTAL SHEETS	SHEET NUMBER
9415	02-00055-00-RP	RANDOLPH	35	30

CITY OF CHESTER
CONTRACT NO. 97274
FEDERAL AID PROJECT

PROJECT NO. M-5014(008)
JOB NO. C98-304-06