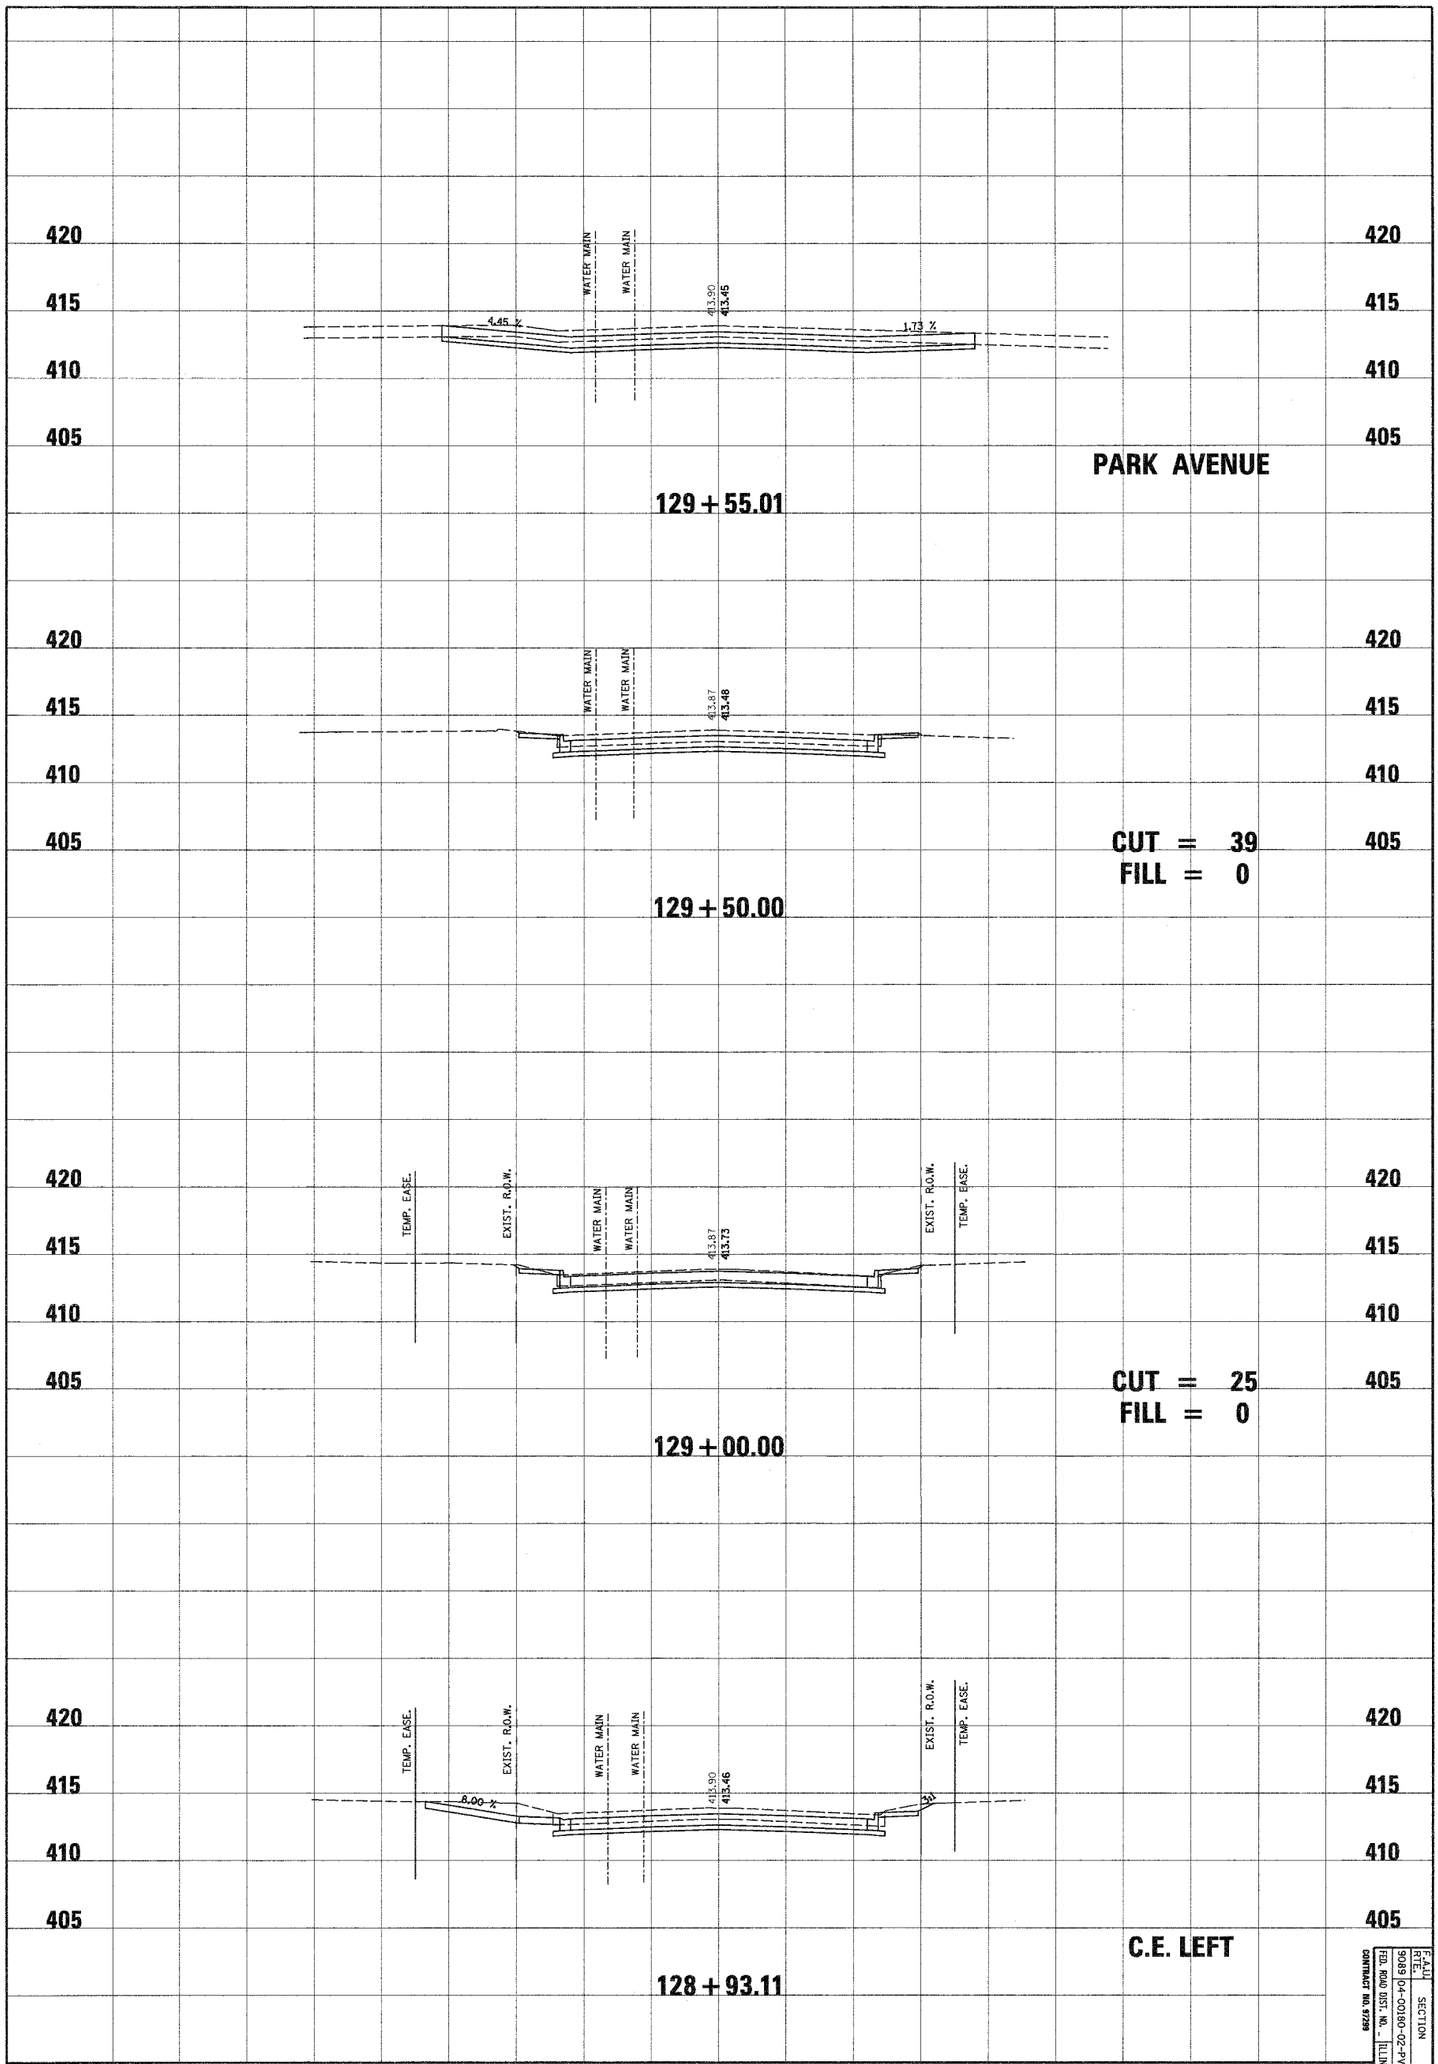

F.A.U. RTE.	SECTION	COUNTY	TOTAL SHEETS	SHEET NO.
9089	04-00180-02-PV	MADISON	92	83

FED. ROAD DIST. NO. _ ILLINOIS FED. AID PROJECT

CONTRACT NO. 97299

DSN. BY: SAS
DWN. BY: SAS
CHK. BY: BK
JOB NO. E-030204
DATE: 12/8/06
SCALE: HORZ. 1inch = 10 feet
VERT. 1inch = 5 feet

SHEET No. 83 OF 92 SHEETS

20TH STREET CROSS SECTIONS

Juneau Associates, Inc. P.C.
CONSULTING ENGINEERS AND LAND SURVEYORS
2100 State Street, P.O. Box 1325
Granite City, Illinois 62040
Phone: (618)877-1400/(618)452-6435
Fax: (618)452-5641
100 North Research Drive
Edwardsville, Illinois 62025
Phone: (618)659-0900/(618) 659-0900
Fax: (618)659-0941

CLIENT/PROJECT :
20TH STREET RECONSTRUCTION
PHASES II, III & IV

REVISIONS

NO.	DATE	BY	REMARKS