F.A.P. RTE.	SECTION	COUNTY	TOTAL SHEETS	SHEET NO.
342	530 N-2	COOK	53	21
STA.		TO STA.		
FED. ROAD DIST. NO. 1	ILLINOIS	FED. AID PROJECT		

CONTRACT NO. 60A61

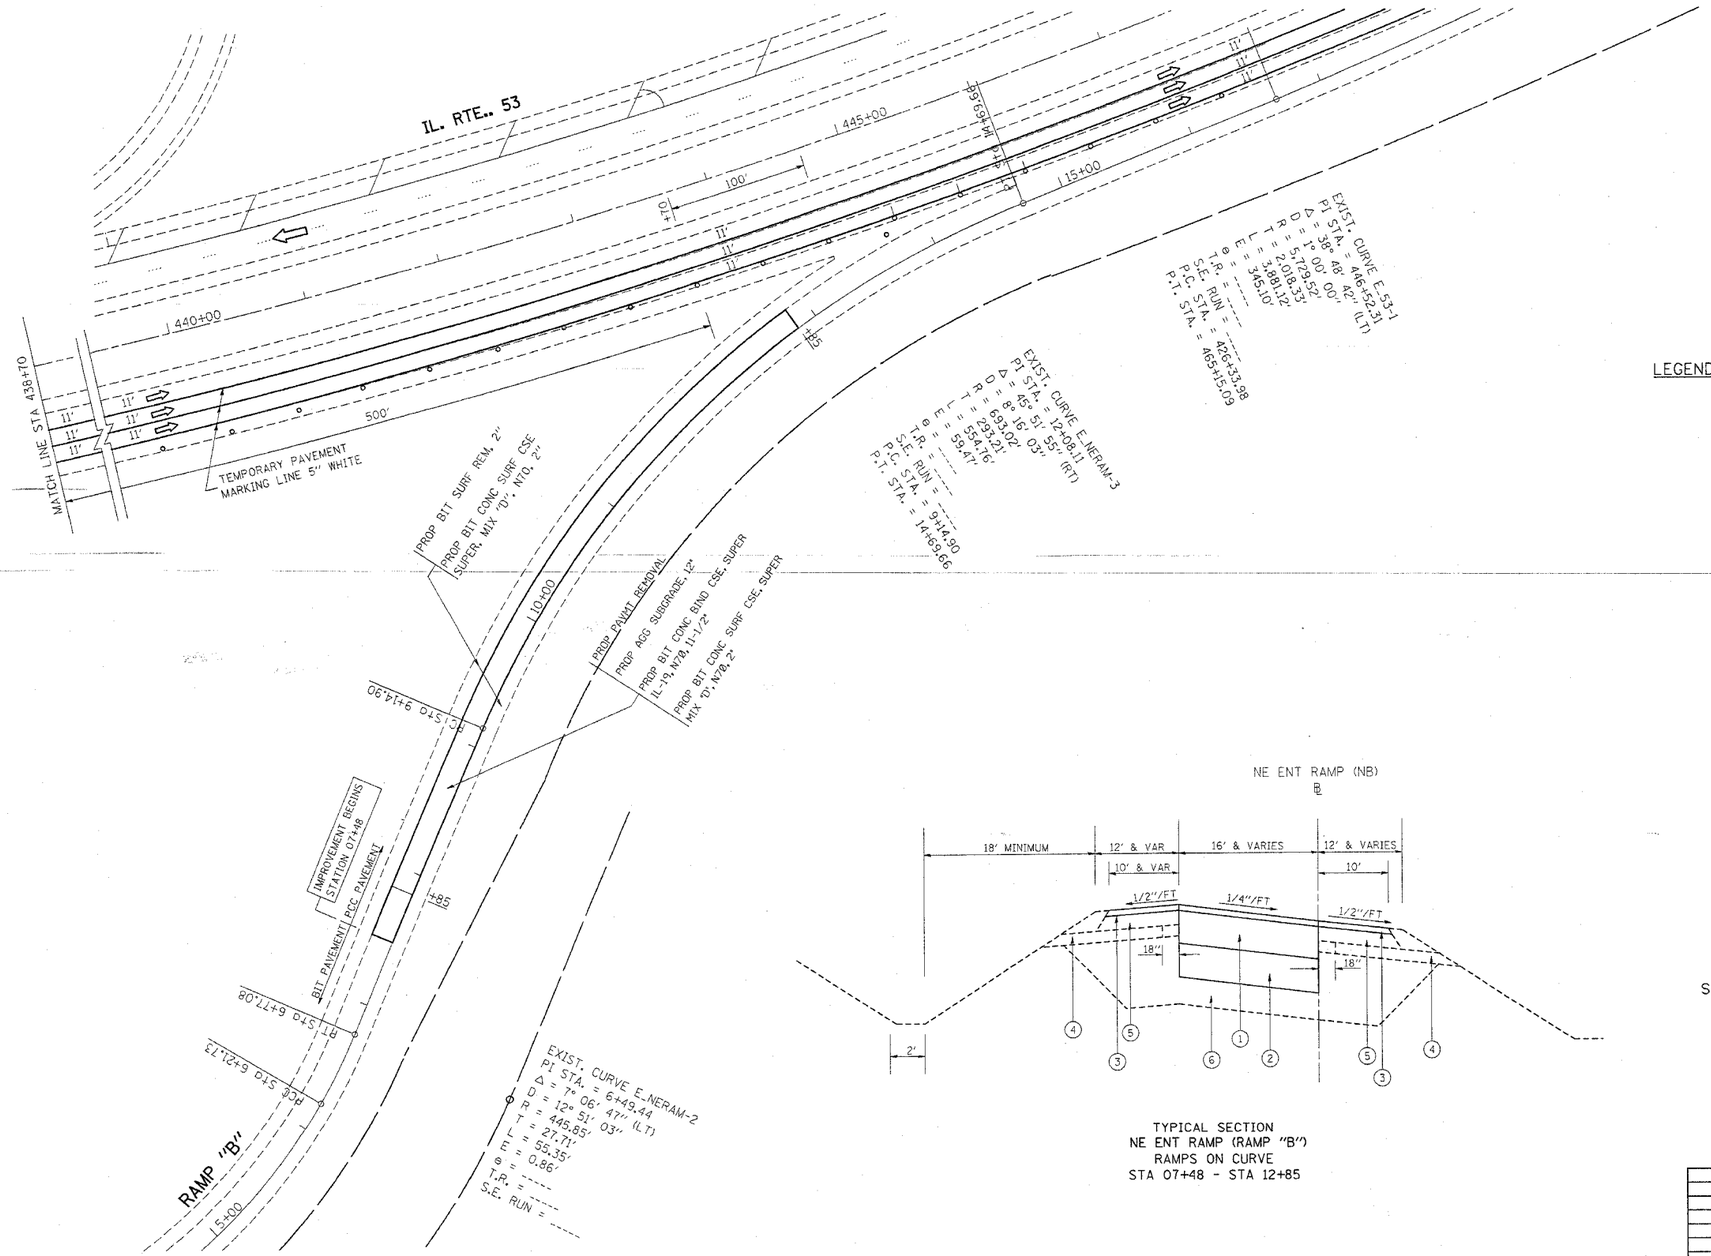

TYPICAL SECTION
NE ENT RAMP (RAMP "B")
RAMPS ON CURVE
STA 07+48 - STA 12+85

LEGEND

1. PROP CONC BIND CSE, SUPERPAVE, 11-1/2" WITH BIT CONC SURF CSE, SUPER, MIX "D" N70, 2"
2. PROP AGG SUBGRADE, 12"
3. PROP BIT CONC SURF CSE, SUPER, MIX "D", N70, 2"
4. EX SUB BASE GRANULAR MAT'L, TYPE "C", 4"
5. EX BIT SHLD
6. EX POROUS GRANULAR EMBANKMENT, 2' (±)
7. TYPE II BARRICADES OR DRUMS

(A) PAVEMENT MARKING TYPE III 4" WHITE
(B) PAVEMENT MARKING TYPE III 6" WHITE
(C) PAVEMENT MARKING TYPE III 8' WHITE
(D) PAVEMENT MARKING TAPE TYPE III 12" WHITE
(E) PAVEMENT MARKING TYPE TAPE III 24" WHITE

A-1 TEMPORARY PAVEMENT MARKING LINE 4" WHITE
B-1 TEMPORARY PAVEMENT MARKING LINE 6" WHITE
C-1 TEMPORARY PAVEMENT MARKING LINE 8" WHITE
D-1 TEMPORARY PAVEMENT MARKING LINE 24" WHITE

NOTE:
STATION EQUATION:
STA 24+19.5 (ON RAMP "B") = STA 455+36.70 (MAINLINE IL 53)

REVISIONS	
NAME	DATE

ILLINOIS DEPARTMENT OF TRANSPORTATION

IL 53 @ IL 68
NORTHEAST ENTRANCE RAMP

RAMP "B" (NE ENT RAMP PLAN)
AND MAINTENANCE OF TRAFFIC

SCALE: VERT. HORIZ.
DATE
DRAWN BY
CHECKED BY

PLOT DATE = 3/15/2000
FILE NAME = c:\pw_pw1\d0890\design-bk.dgn
PLOT SCALE = 50.0000 ' / IN.
USER NAME = galbermb