CONTRACT NO. 70537

F.A.P. RTE.	SECTION	COUNTY	TOTAL SHEETS	SHEET NO.
717	1091-1	LOGAN	5	5
STA.		TO STA.		
FED. ROAD DIST. NO.	ILLINOIS	FED. AID PROJECT		

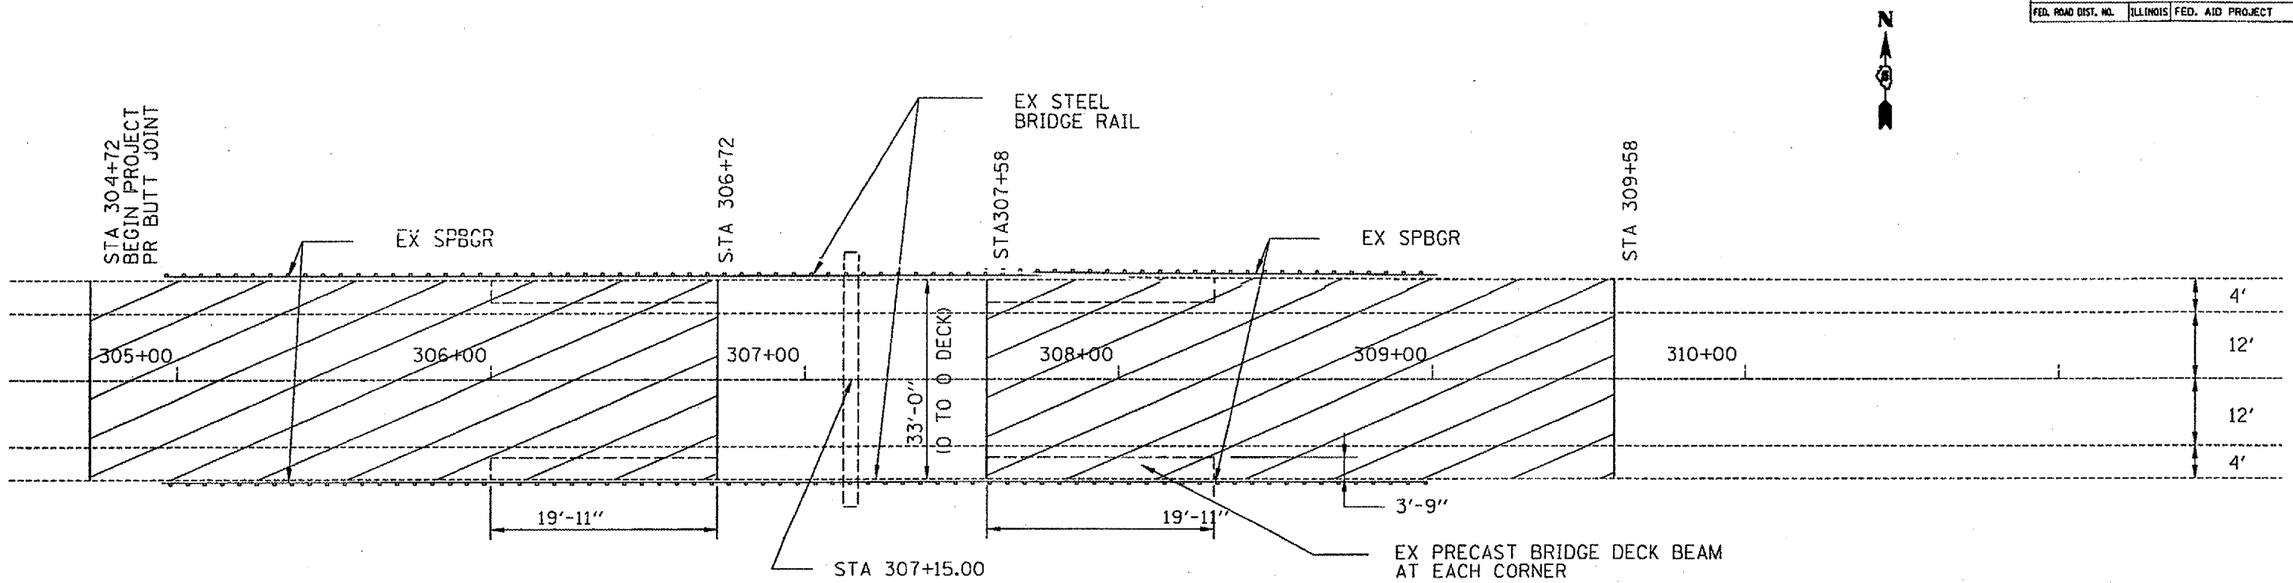

PLAN VIEW

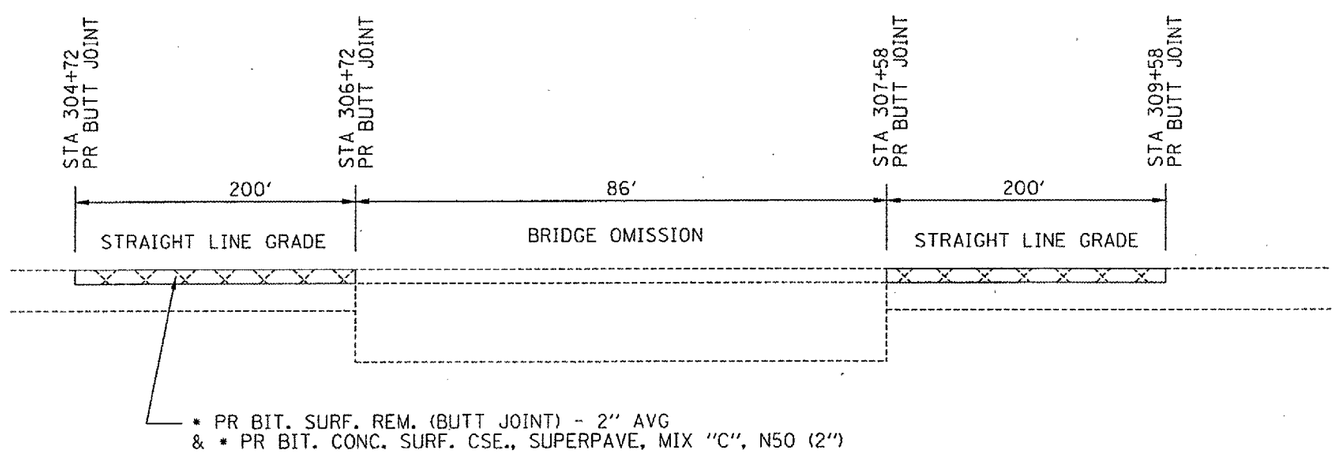

REVISIONS NAME	DATE

ILLINOIS DEPARTMENT OF TRANSPORTATION

PLAN AND ELEVATION DETAILS

FAP 717
SECTION 1091-1
LOGAN COUNTY

SCALE: VERT. HORIZ.

DATE

DRAWN BY

CHECKED BY

PLOT DATE = 1/11/2006
FILE NAME = c:\projects\d505586 (v8)\detail.dgn
PLOT SCALE = 188.0000 ' / IN.
USER NAME = pierson