| F.A. RTE. | SECTION | COUNTY | TOTAL SHEETS | SHEET NO. |
|---|---|---|---|---|
| 103 | 27-1R | ST. CLAIR | 382 | 23 |
| STA. | | TO STA. | | |
| FED. ROAD DIST. NO. | ILLINOIS | FED. AID PROJECT | | |

CONTRACT NO. 76300

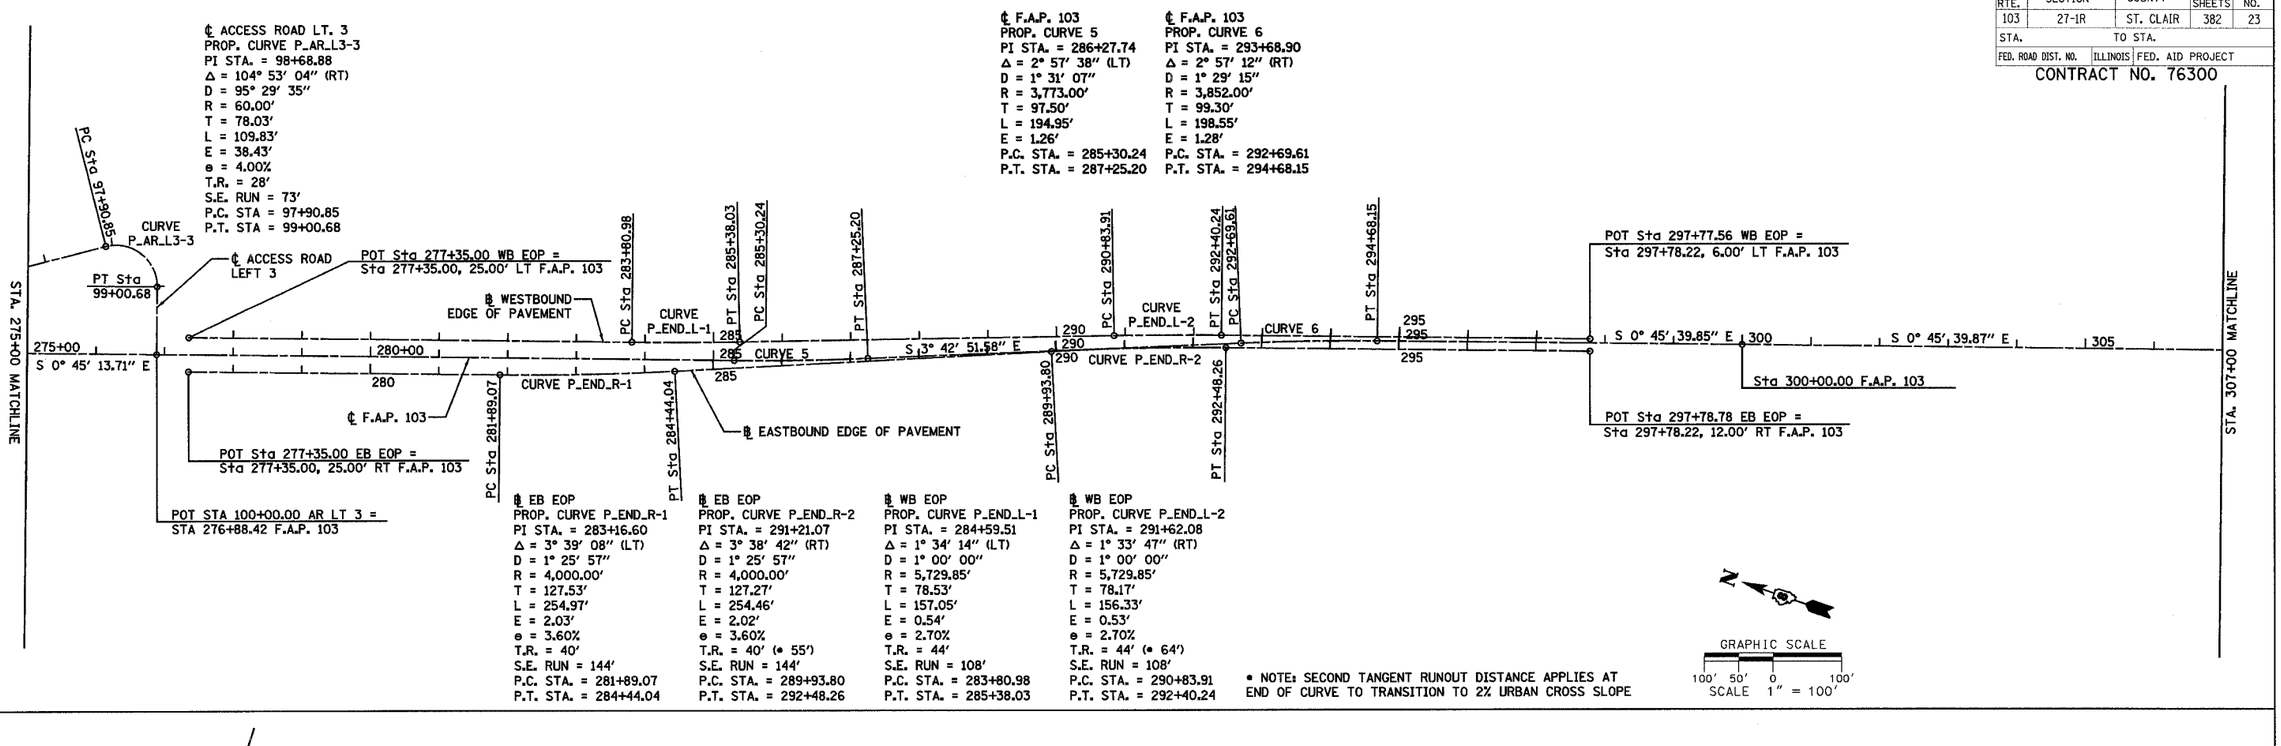


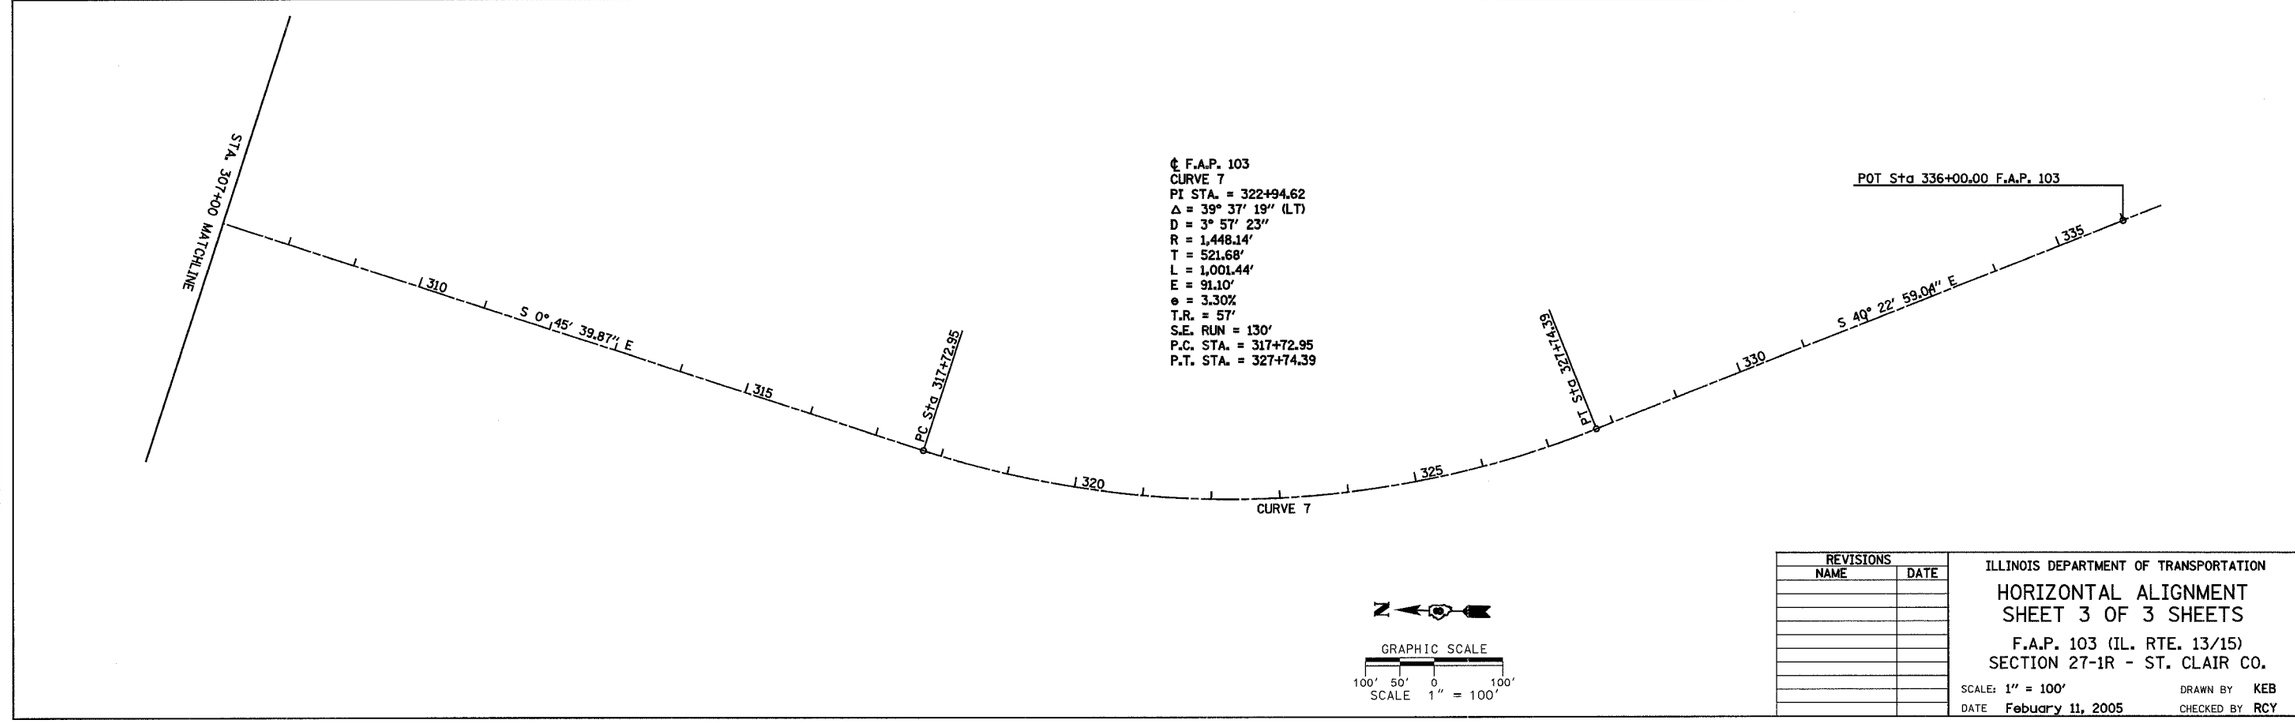


| REVISIONS | |
|---|---|
| NAME | DATE |
| | |

ILLINOIS DEPARTMENT OF TRANSPORTATION

# HORIZONTAL ALIGNMENT
## SHEET 3 OF 3 SHEETS

F.A.P. 103 (IL. RTE. 13/15)
SECTION 27-1R - ST. CLAIR CO.

SCALE: 1″ = 100′ DRAWN BY KEB
DATE Febuary 11, 2005 CHECKED BY RCY

PLAN | SURVEYED | PLOTTED | ALIGNMENT CHECKED | RTS. OF WAY MARKED | CADD FILE NAME | NOTE BOOK NO. | DATE | BY

PLAN | SURVEYED | PLOTTED | ALIGNMENT CHECKED | RTS. OF WAY MARKED | CADD FILE NAME | NOTE BOOK NO. | DATE | BY

03/16/03 AM 3/9/2005 p:\8002\02058\000\civil\dgn\horiz_align_03_3.dgn