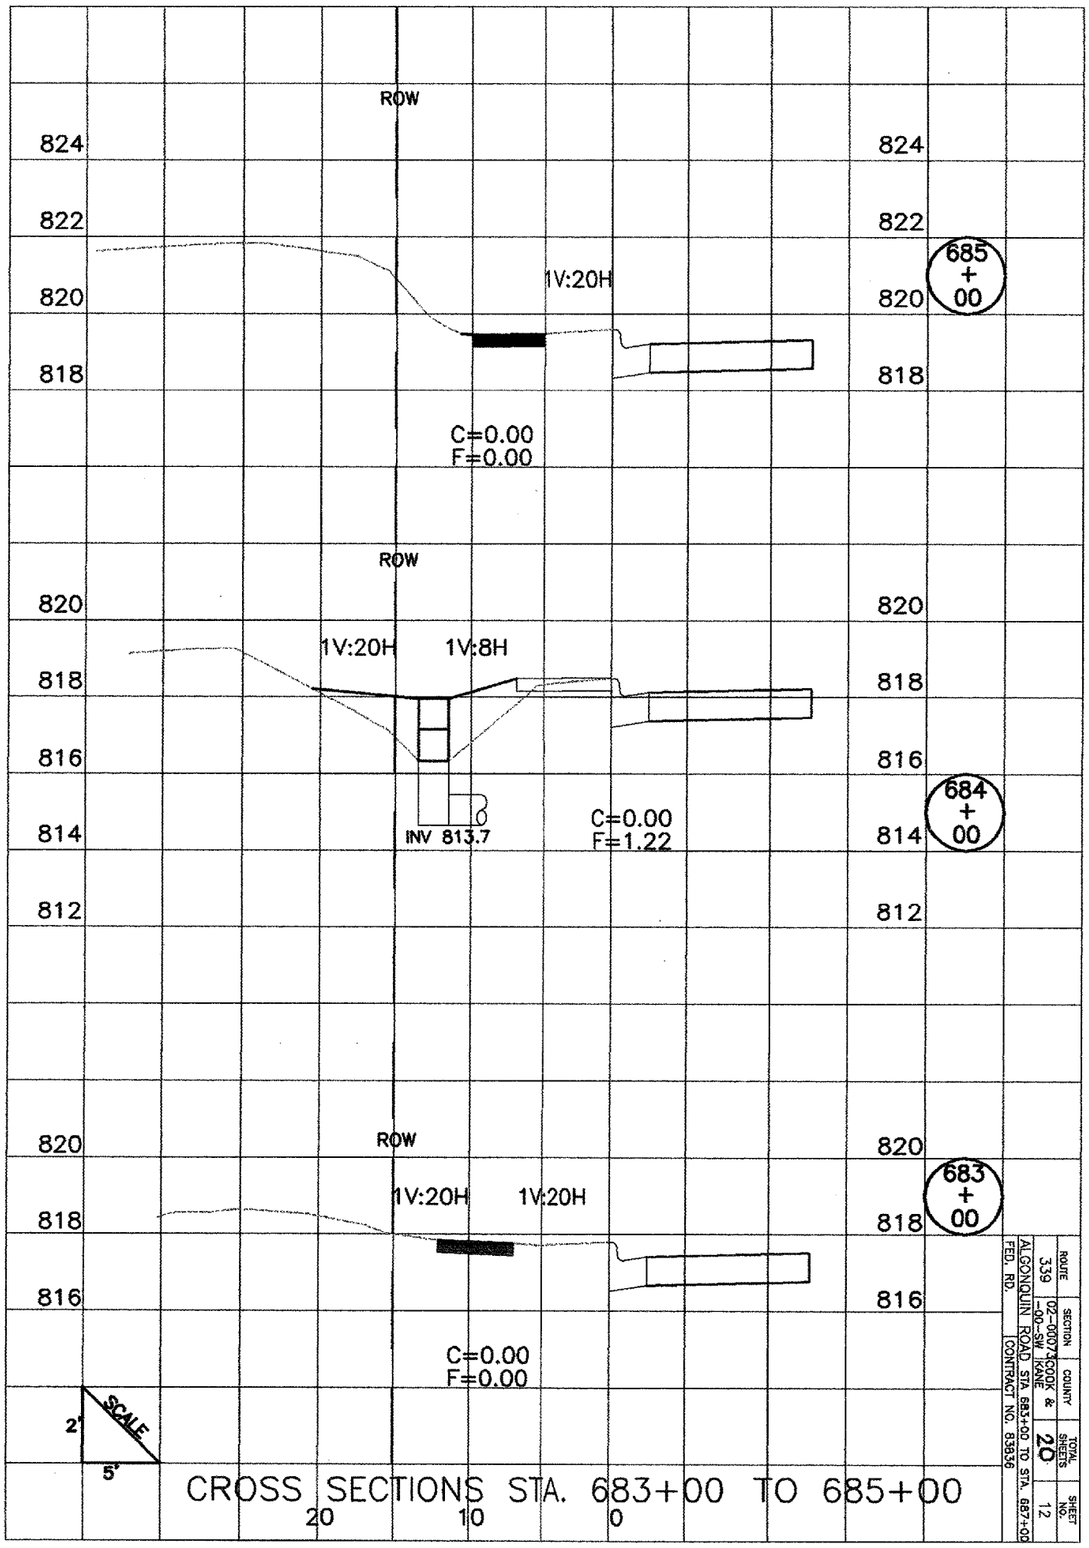

CROSS SECTIONS STA. 683+00 TO 685+00

ALGONQUIN ROAD

ROUTE	SECTION	COUNTY	TOTAL SHEETS	SHEET NO.
339	02-00074-10-GM	COOK &	20	12

ALGONQUIN ROAD STA. 683+00 TO STA. 687+00
FED. RD. CONTRACT NO. 63B56