85370
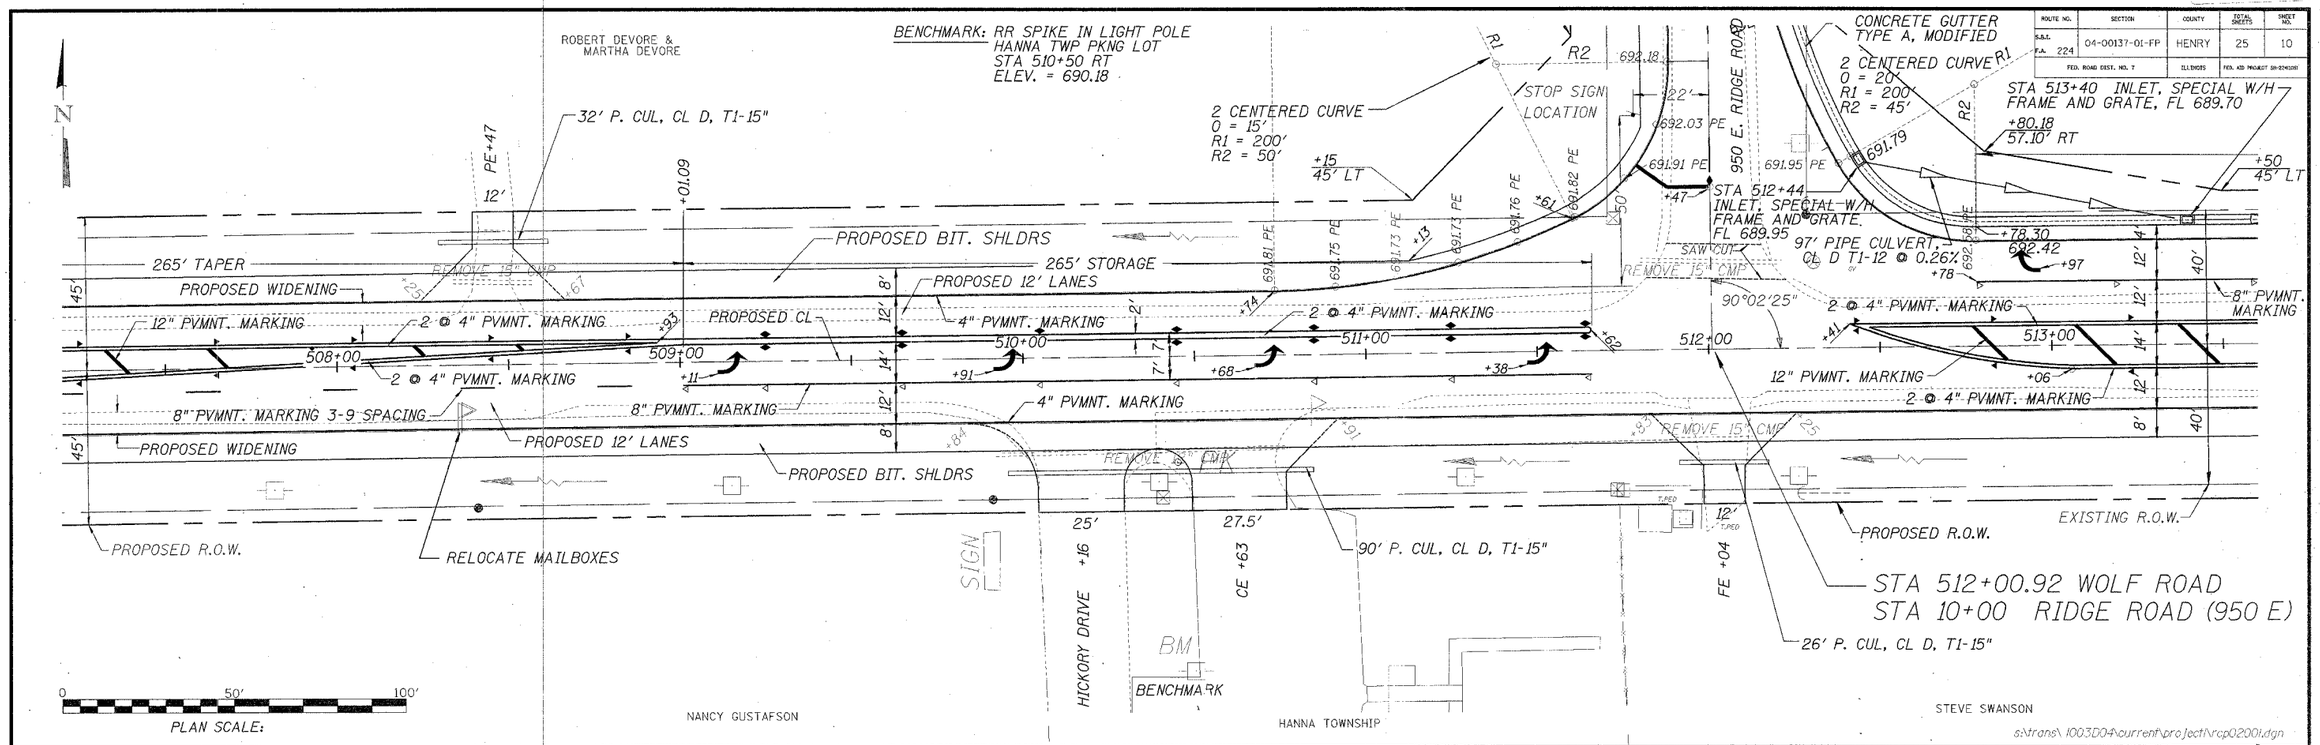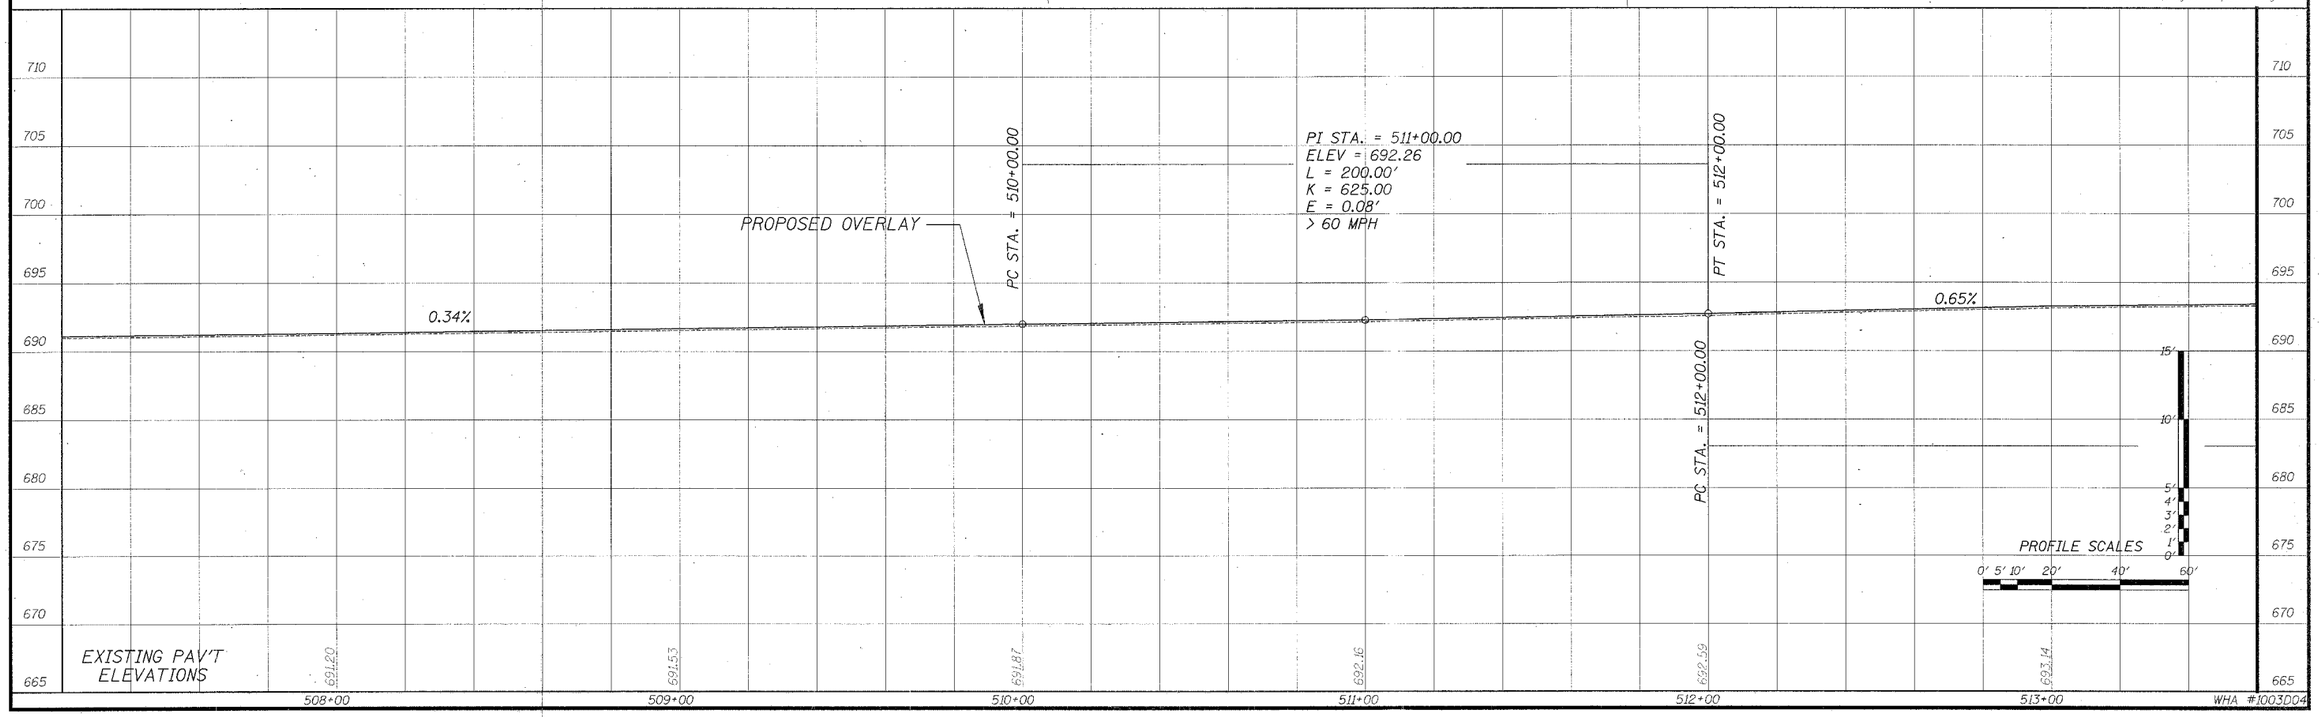
ROUTE NO.	SECTION	COUNTY	TOTAL SHEETS	SHEET NO.
S.B.I. F.A. 224	04-00137-01-FP	HENRY	25	10
FED. ROAD DIST. NO. 7		ILLINOIS	FED. AID PROJECT SN-0240(00)