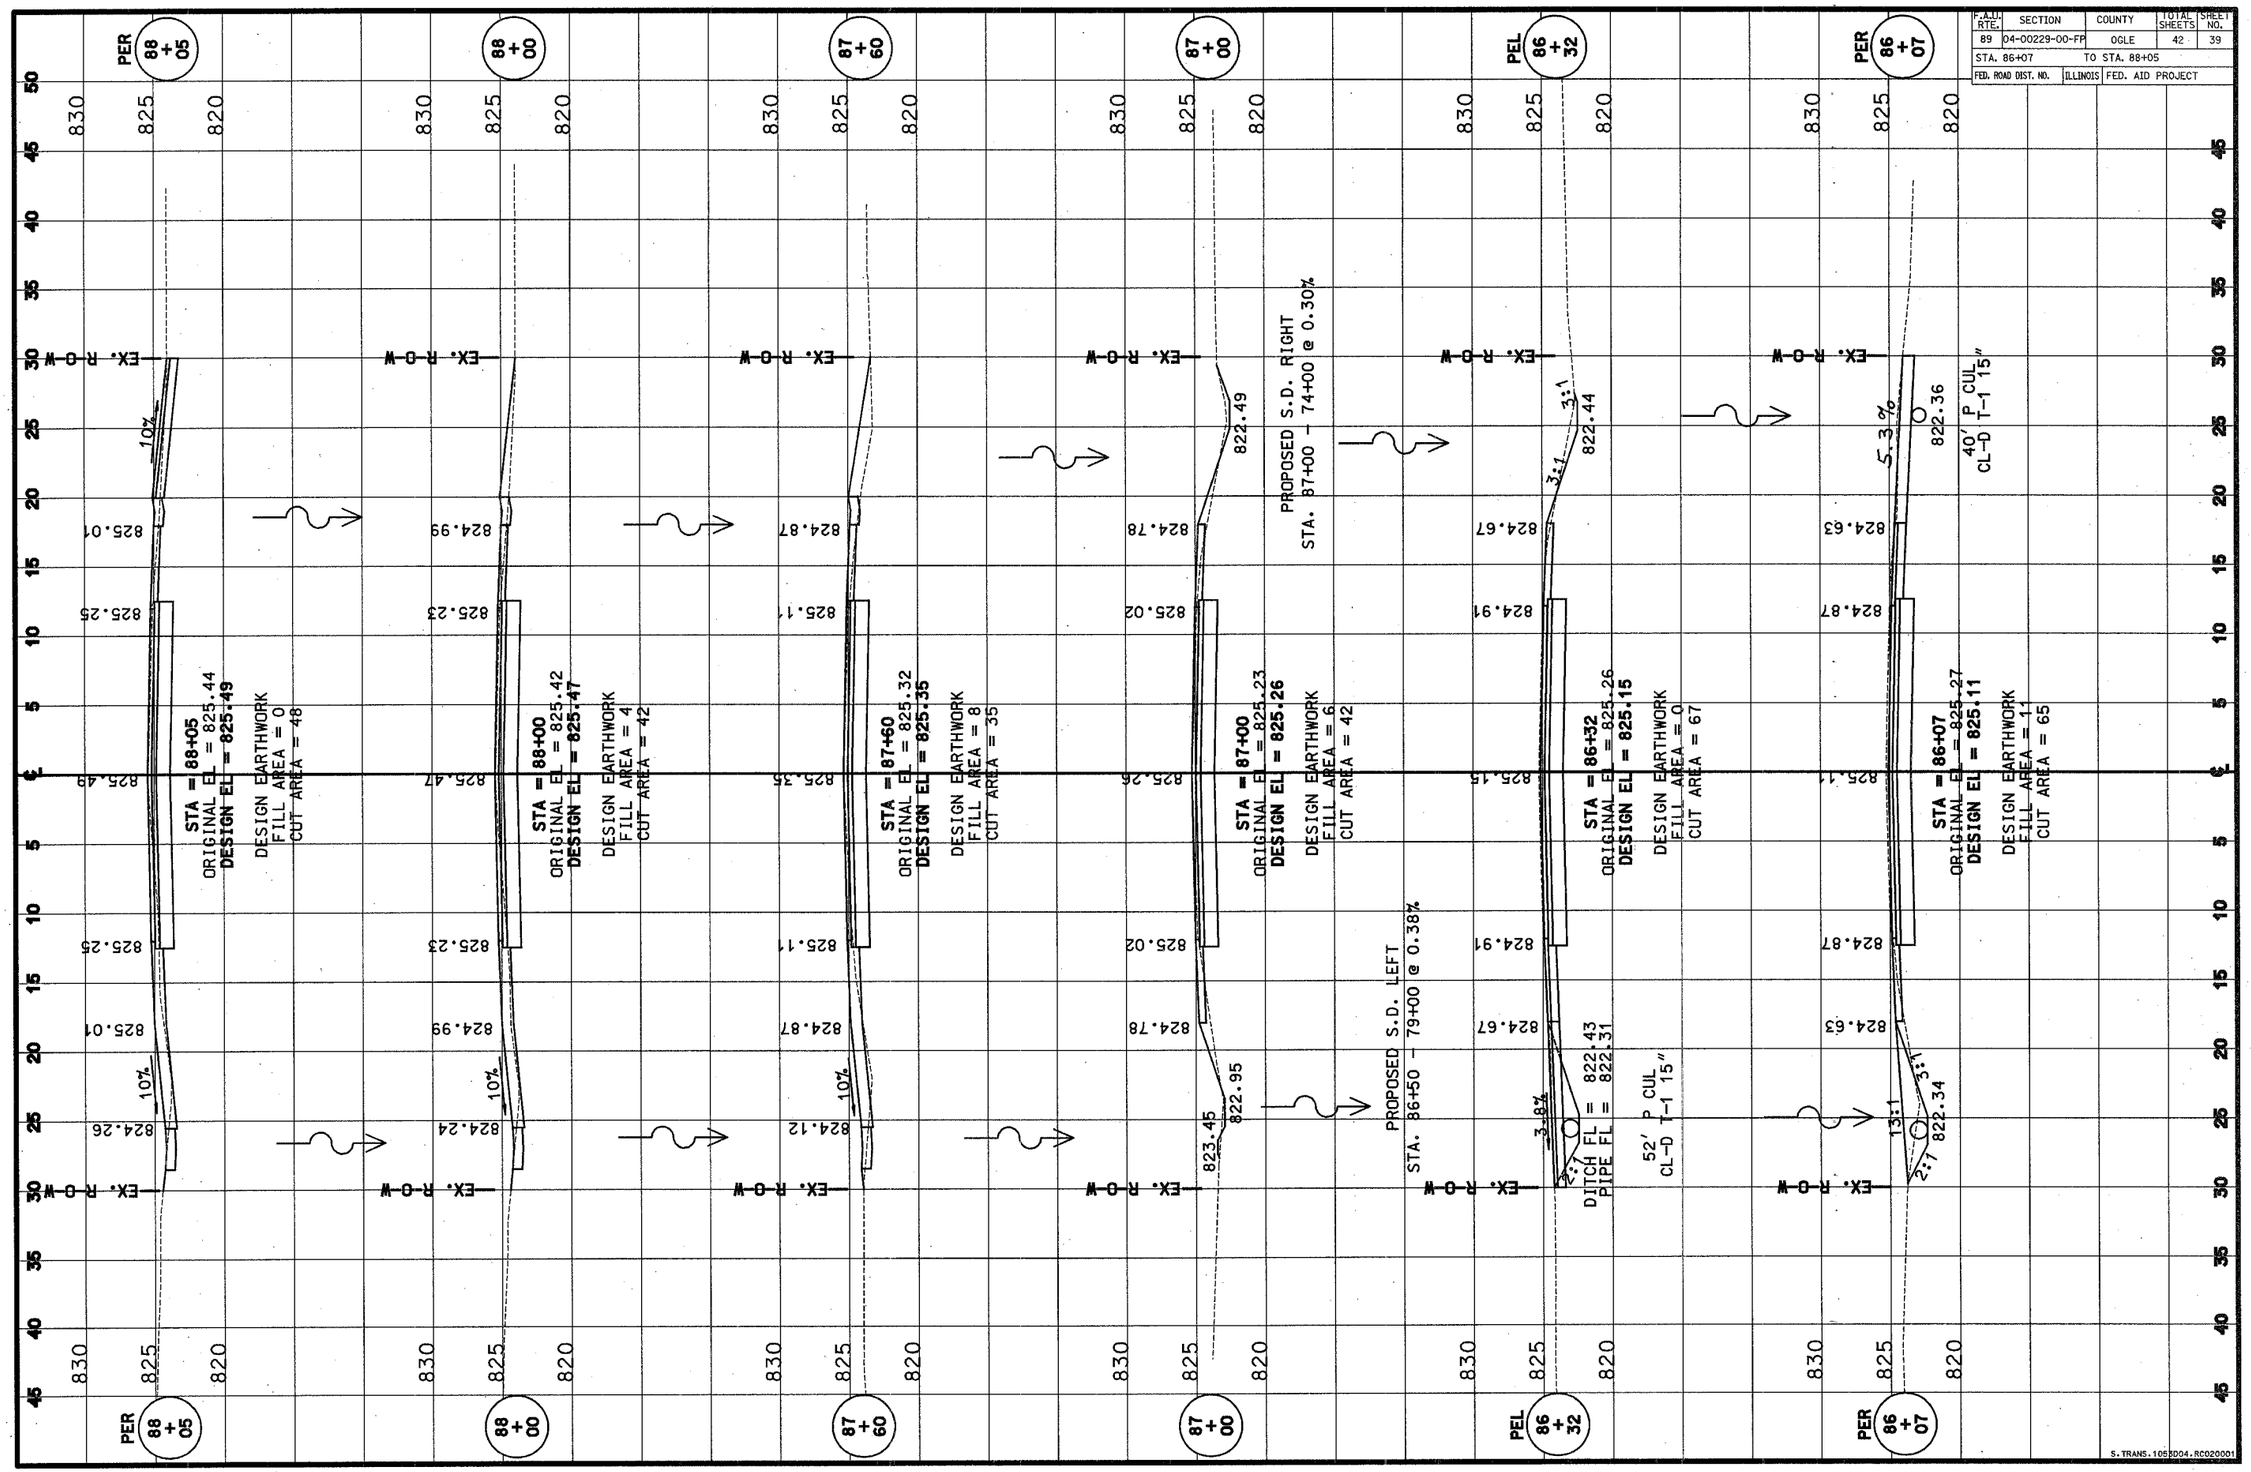F.A.U. RTE.	SECTION	COUNTY	TOTAL SHEETS	SHEET NO.
89	04-00229-00-FP	OGLE	42	39
STA. 86+07		TO STA. 88+05		
FED. ROAD DIST. NO.	ILLINOIS	FED. AID PROJECT