ROUTE NO.	SECTION NO.	TOTAL SHEET	SHEET NO.
F.A.U 6578 F.A.U 6579	03-00019-1 1-FP 98		46
FED. ROAD DIST. NO.	COUNTY PEORIA ILLINOIS	PROJECT M5093 (104)	
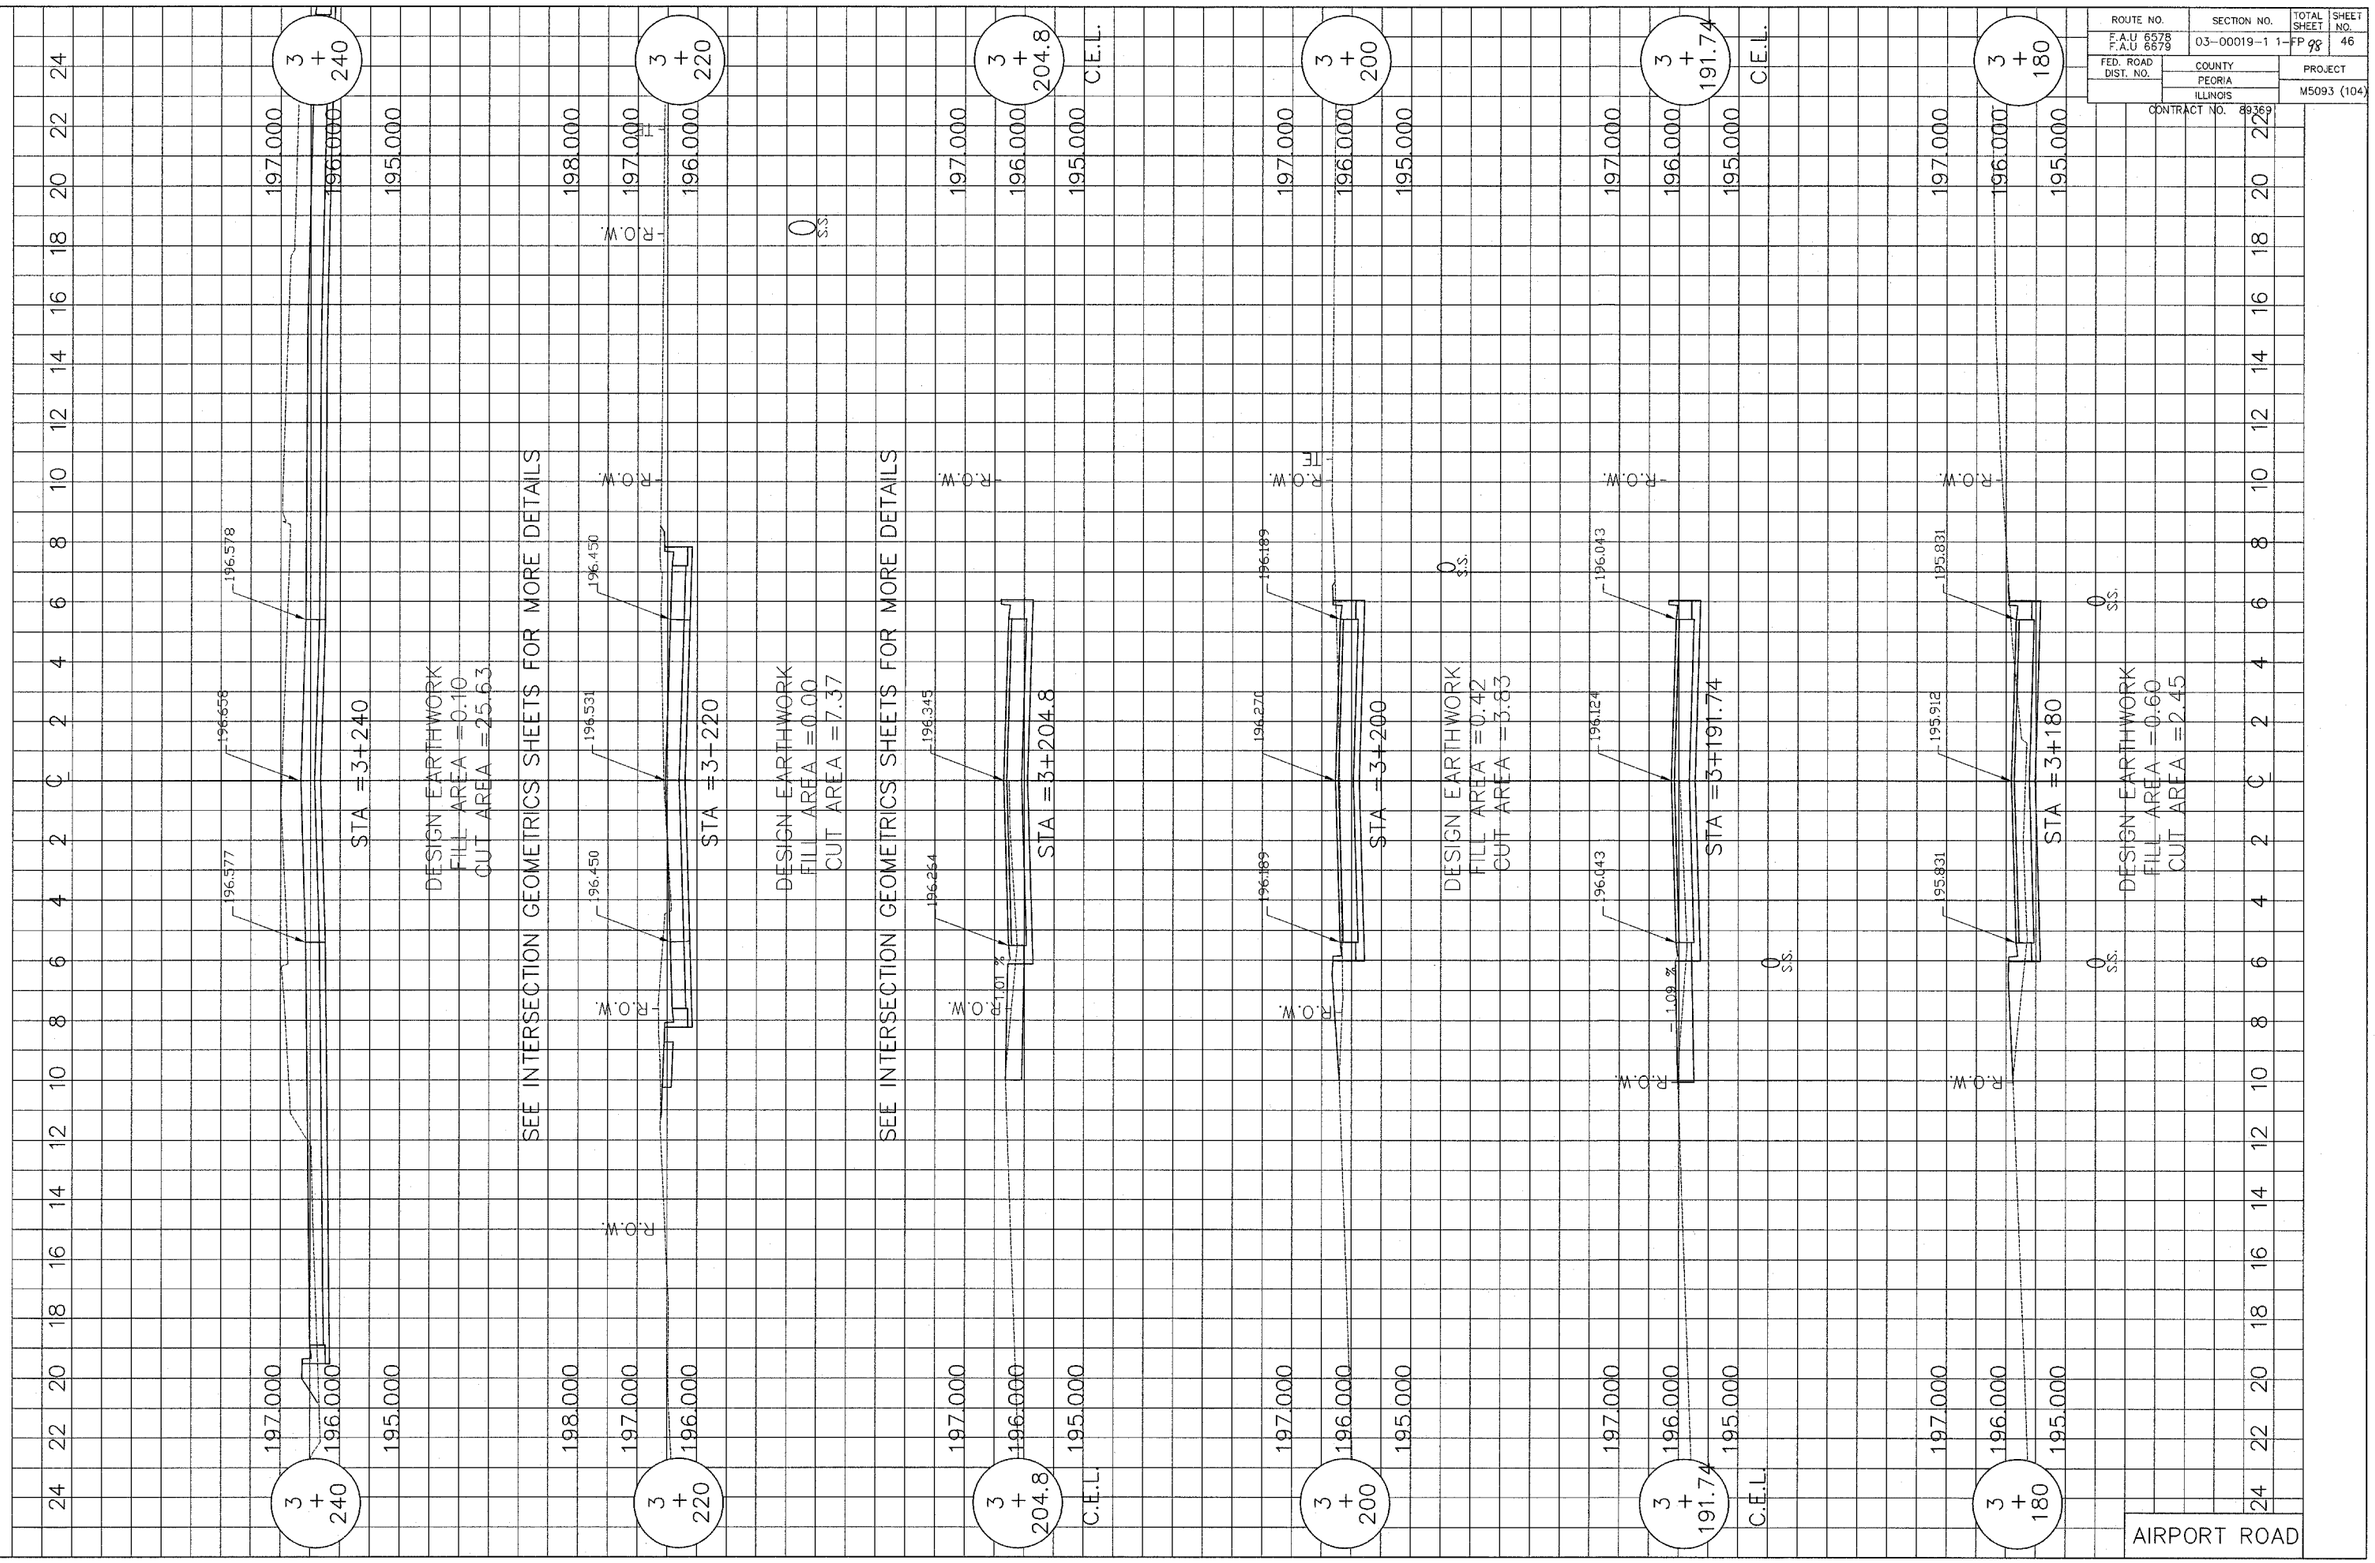
CONTRACT NO. 89369