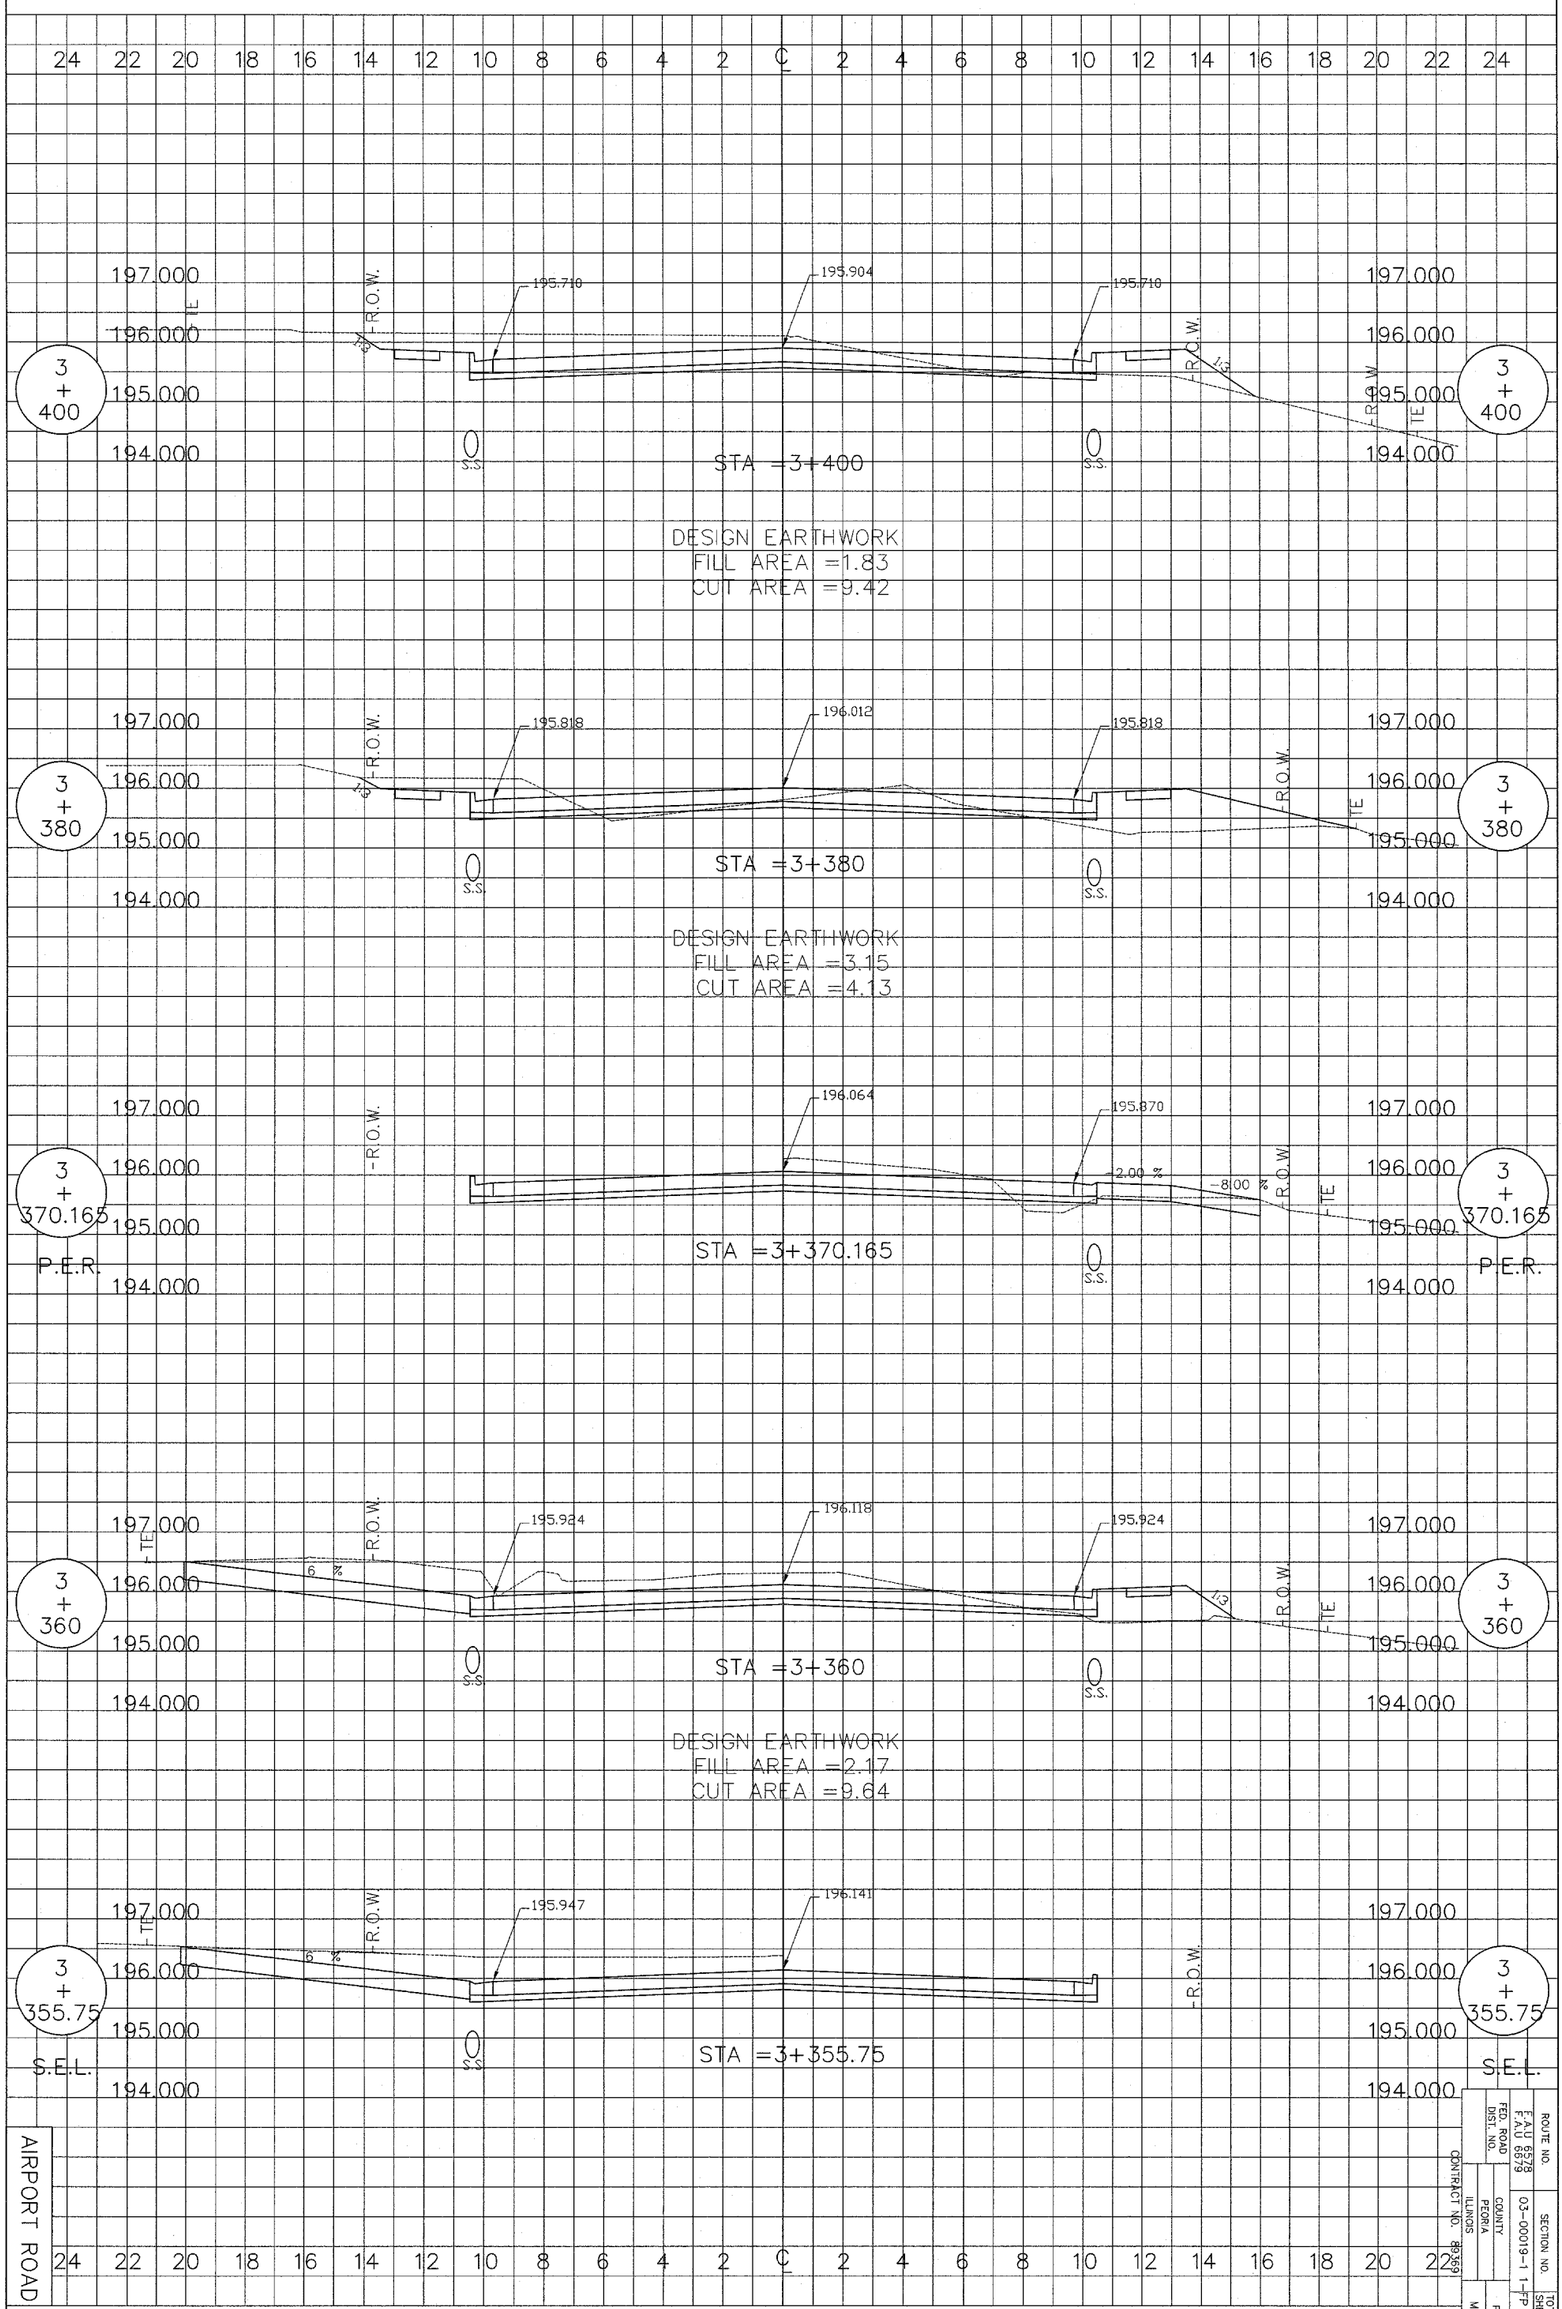

ROUTE NO.	SECTION NO.	TOTAL SHEETS	SHEET NO.
F.A.U 6578 F.A.U 6579	03-00019-1	192	49
FED. ROAD INST. NO.	COUNTY	PROJECT	
	PEORIA	M5093 (104)	
CONTRACT NO. 89369	ILLINOIS		