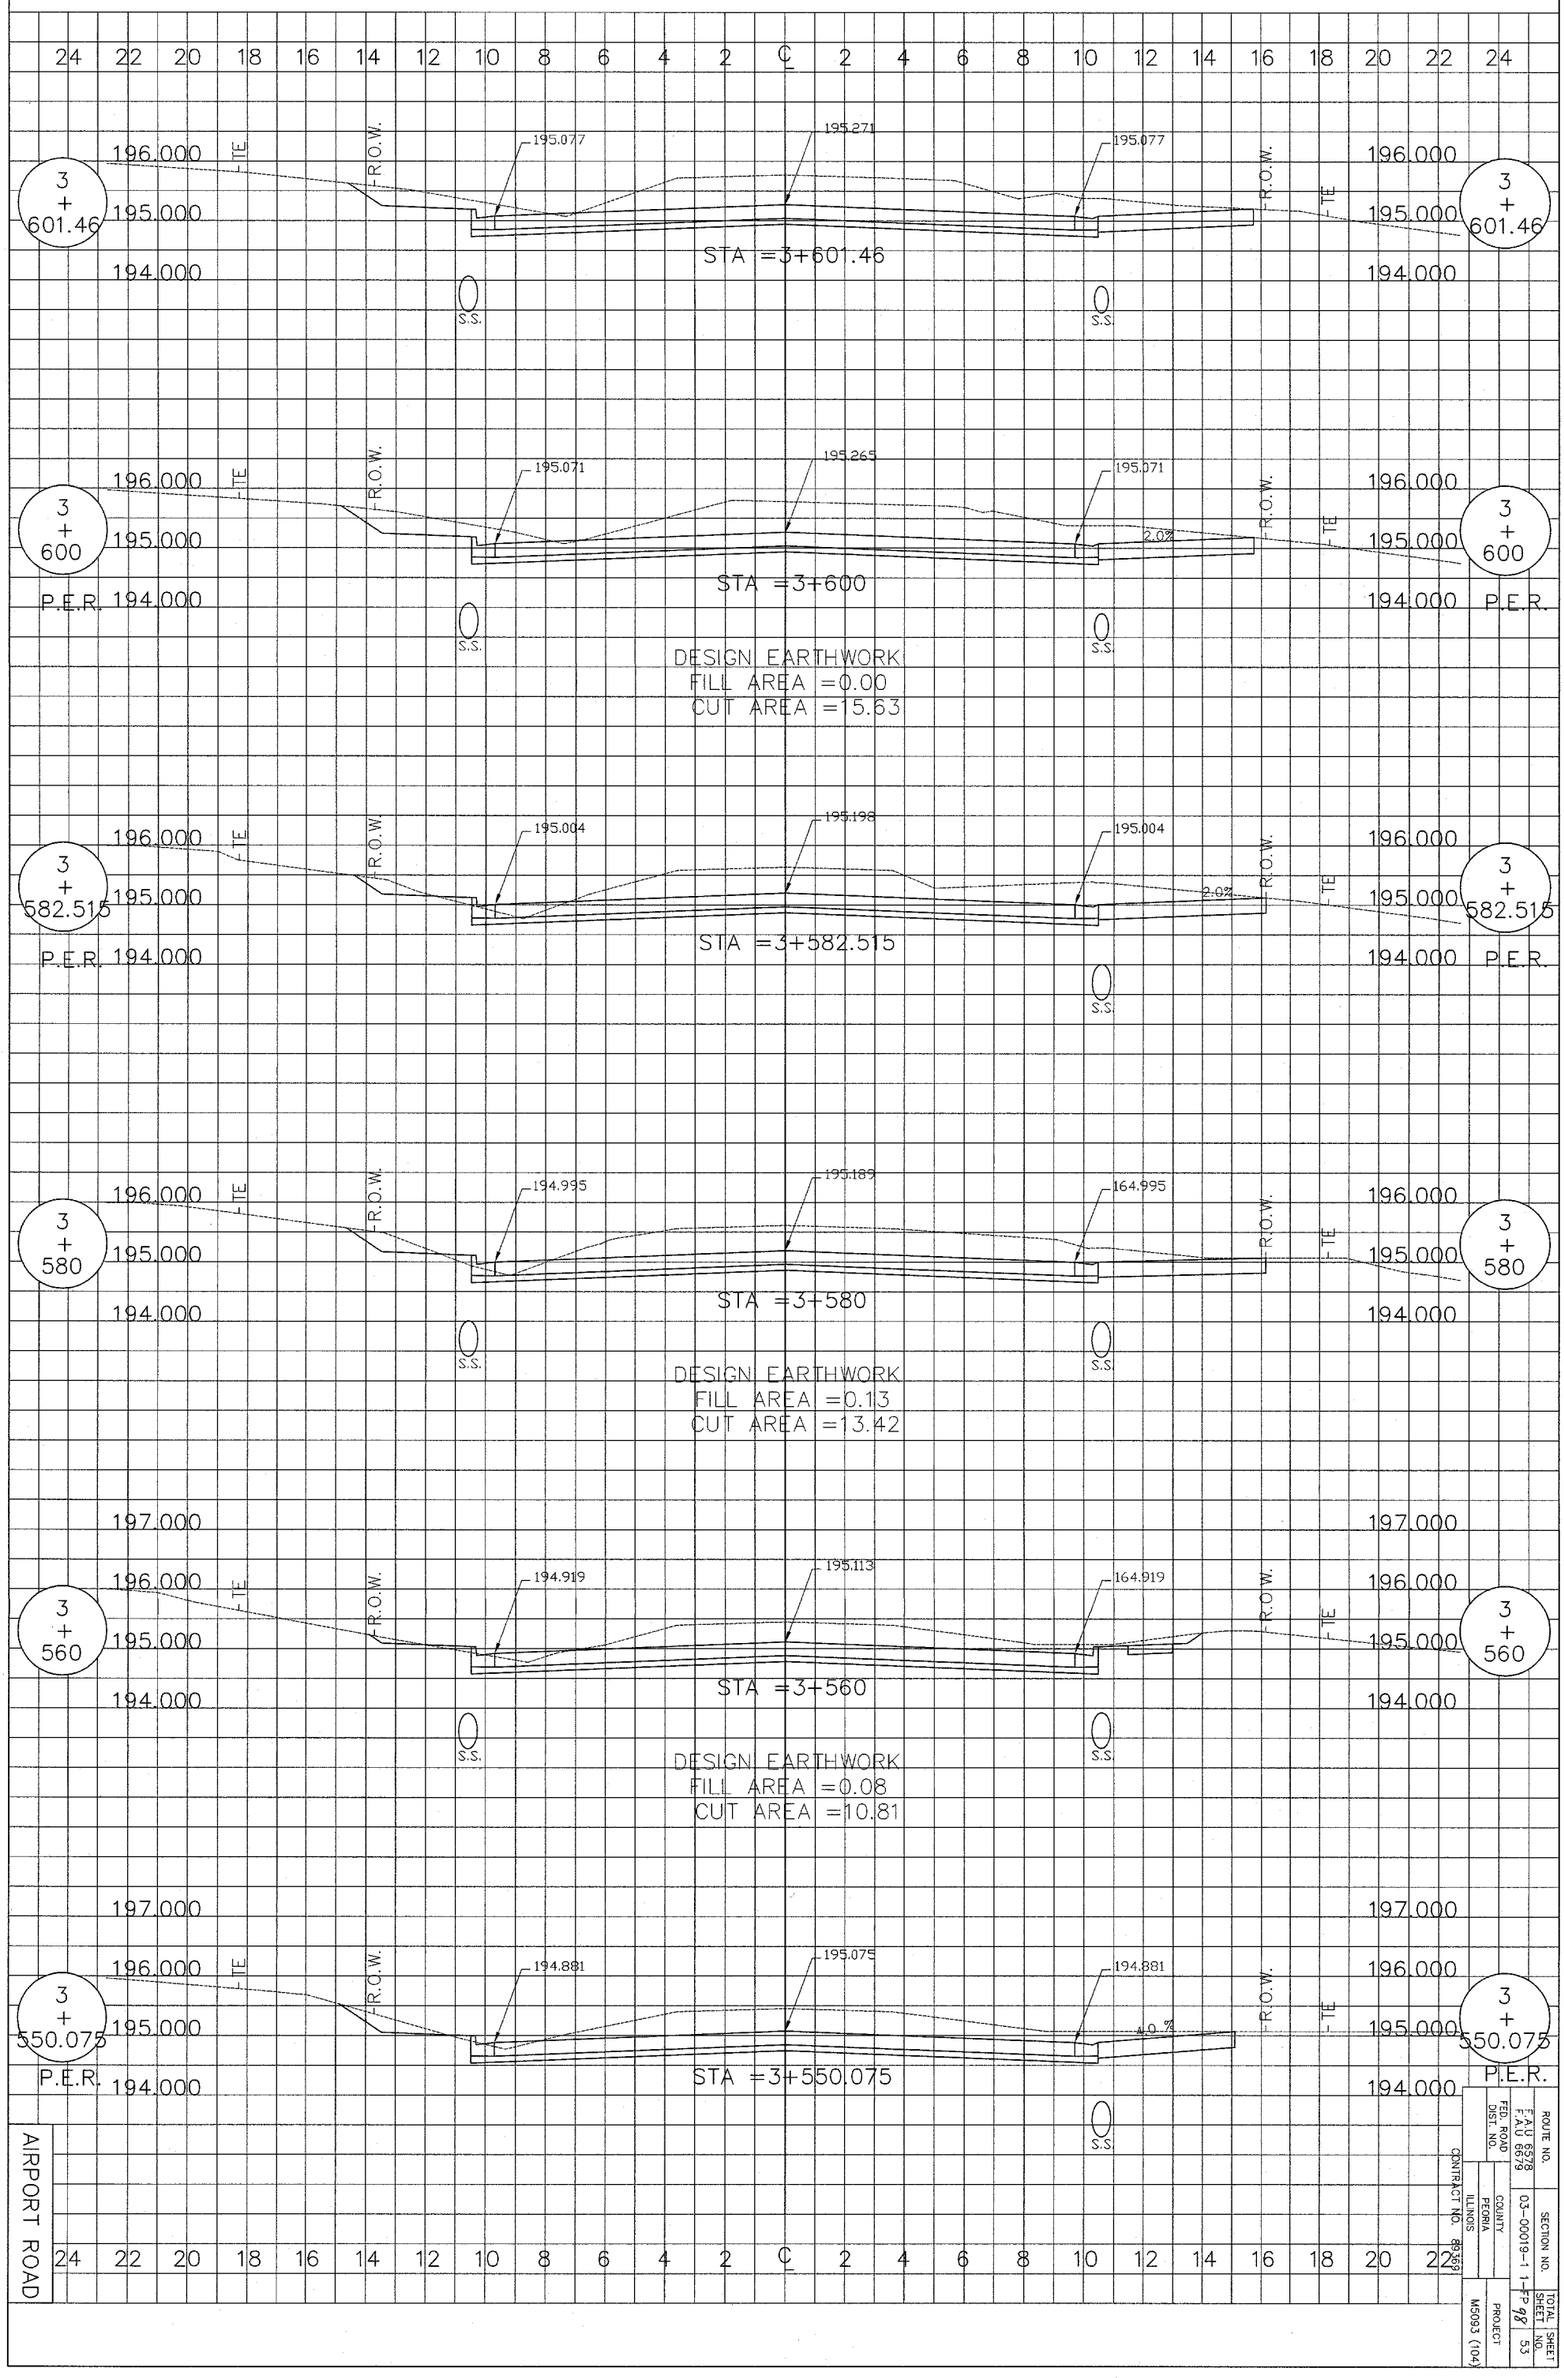

ROUTE NO.	SECTION NO.	TOTAL SHEET NO.	SHEET NO.
F.A.U 6578 F.A.U 6679 FED. ROAD DIST. NO.	03-00019-1	98	53

COUNTY: PEORIA
ILLINOIS
CONTRACT NO. 89368
PROJECT: M5093 (104)