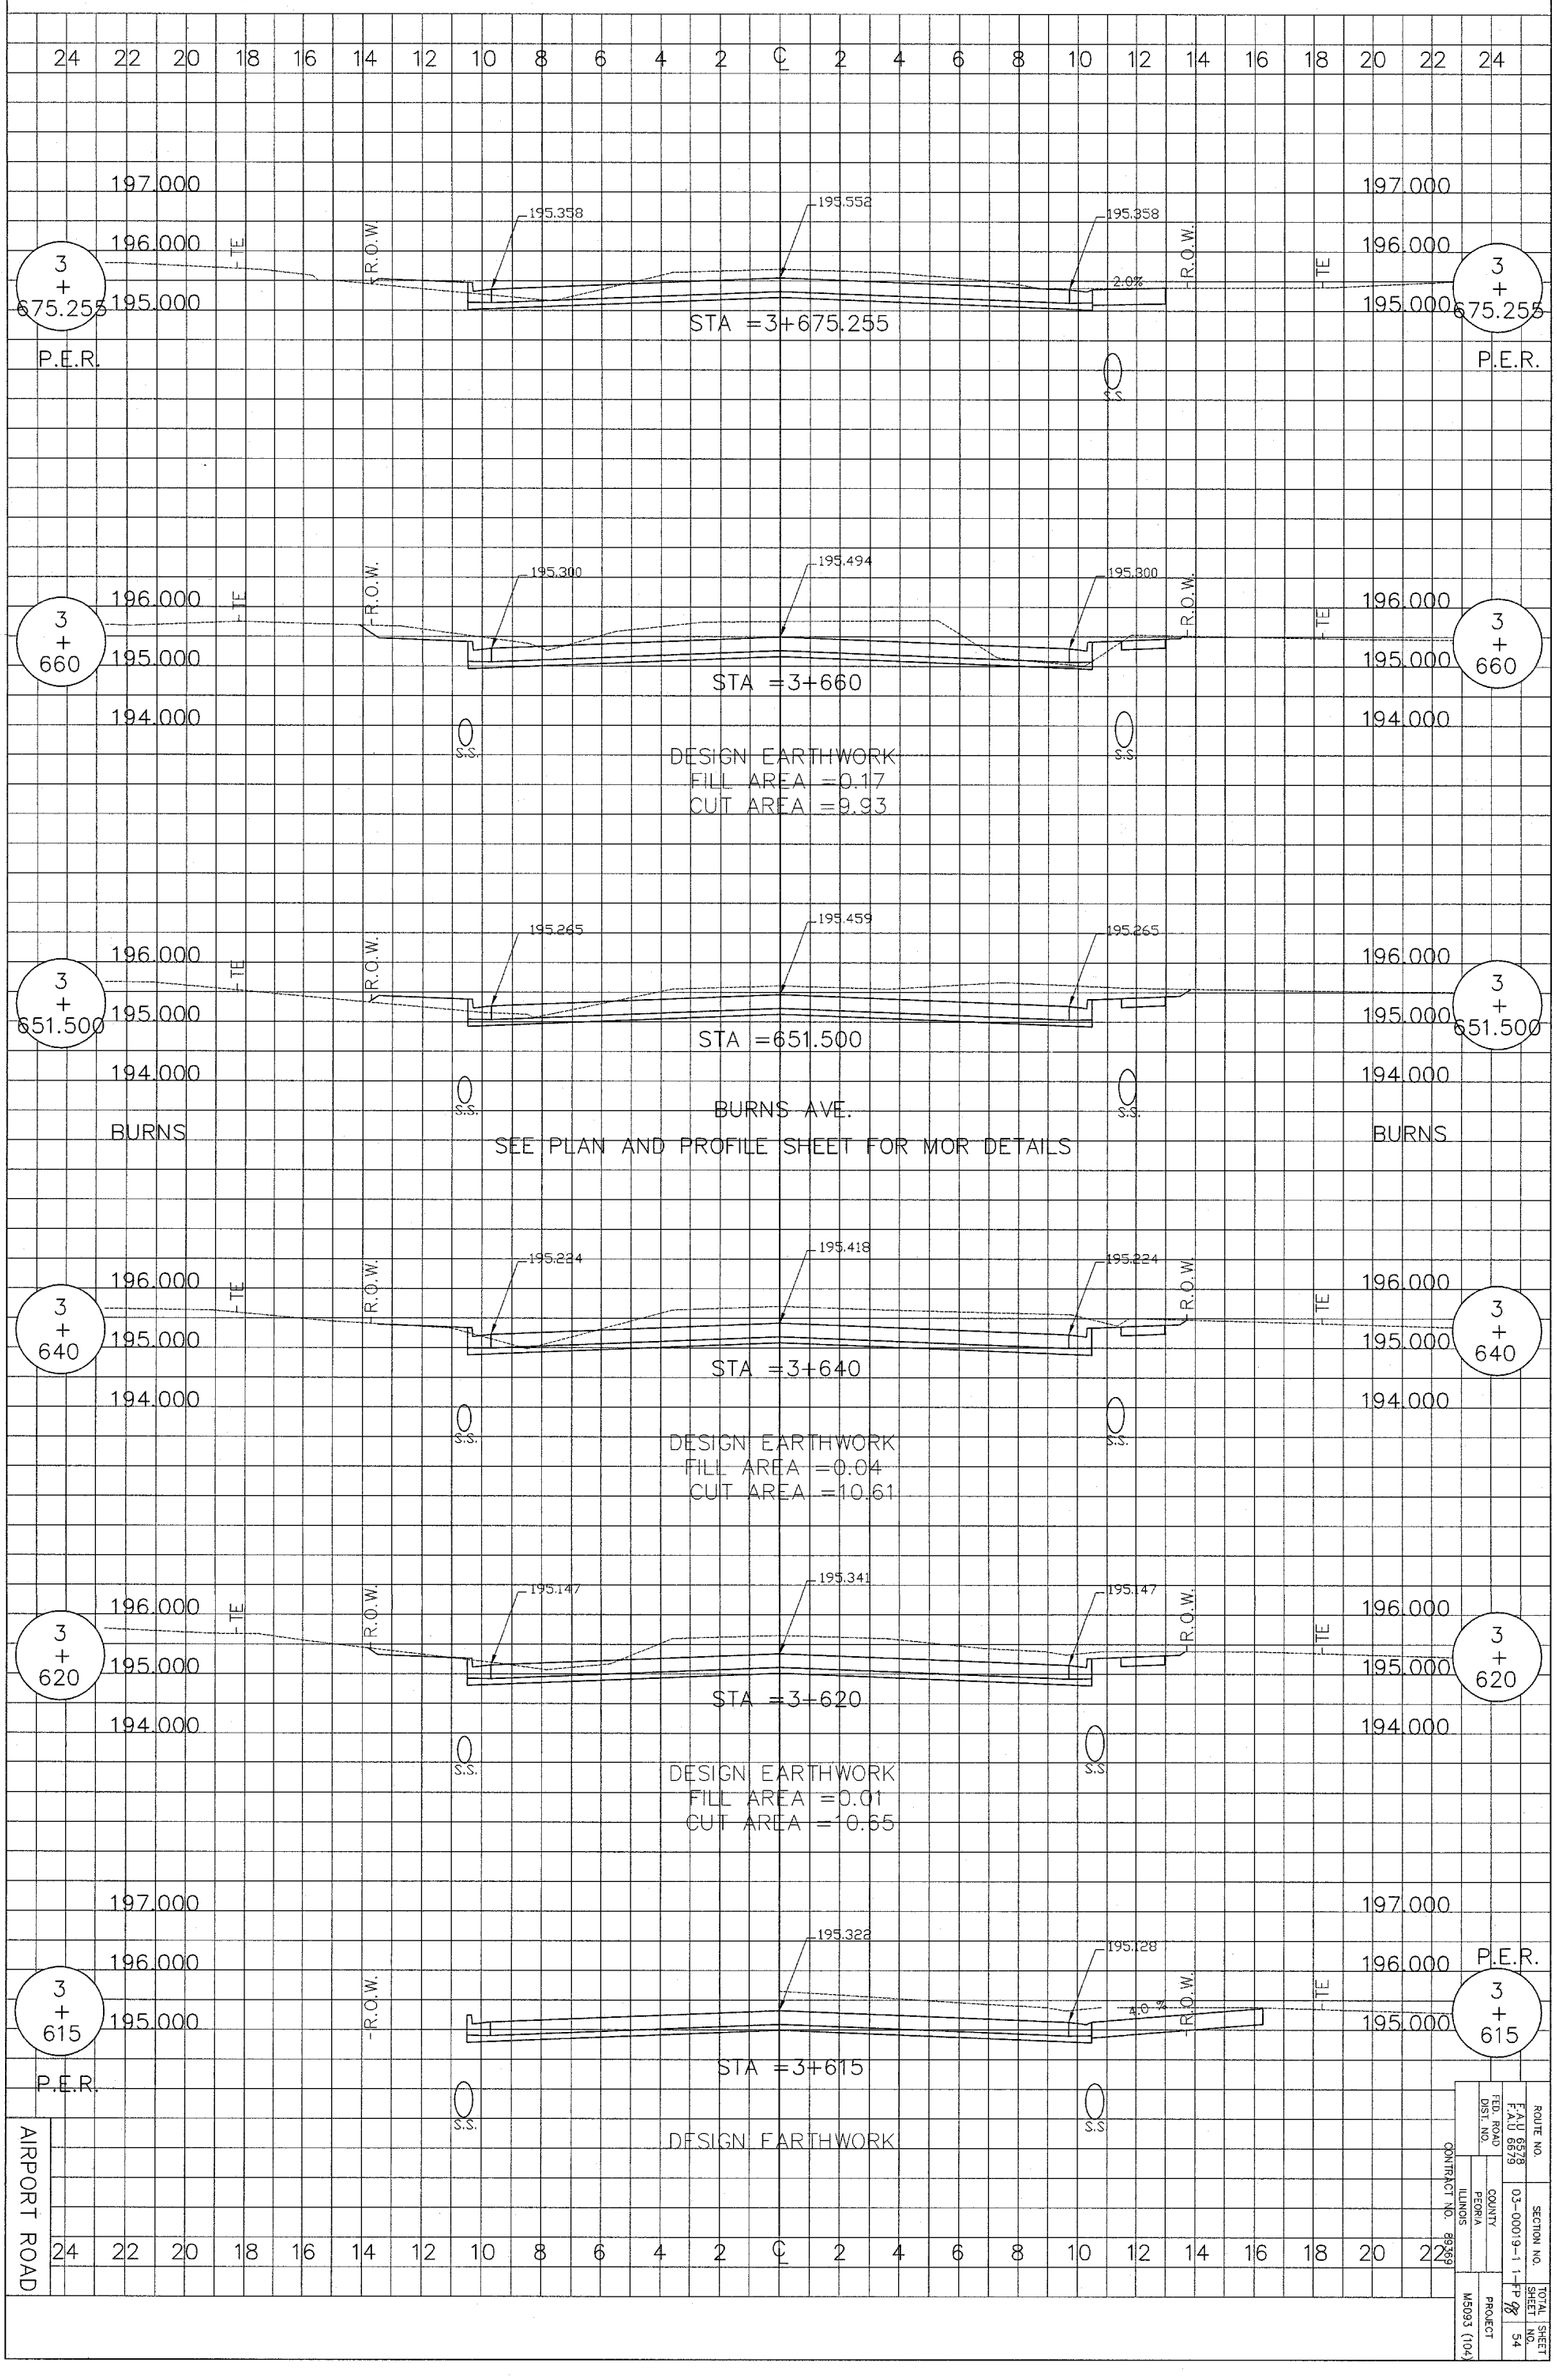

ROUTE NO. F.A.U 6578 F.A.U 6579	SECTION NO. 03-00019-1-FP	TOTAL SHEET NO. 58	SHEET NO. 54
FED. ROAD DIST. NO.	COUNTY PEORIA		
CONTRACT NO. 88369	ILLINOIS	PROJECT M5093 (104)	