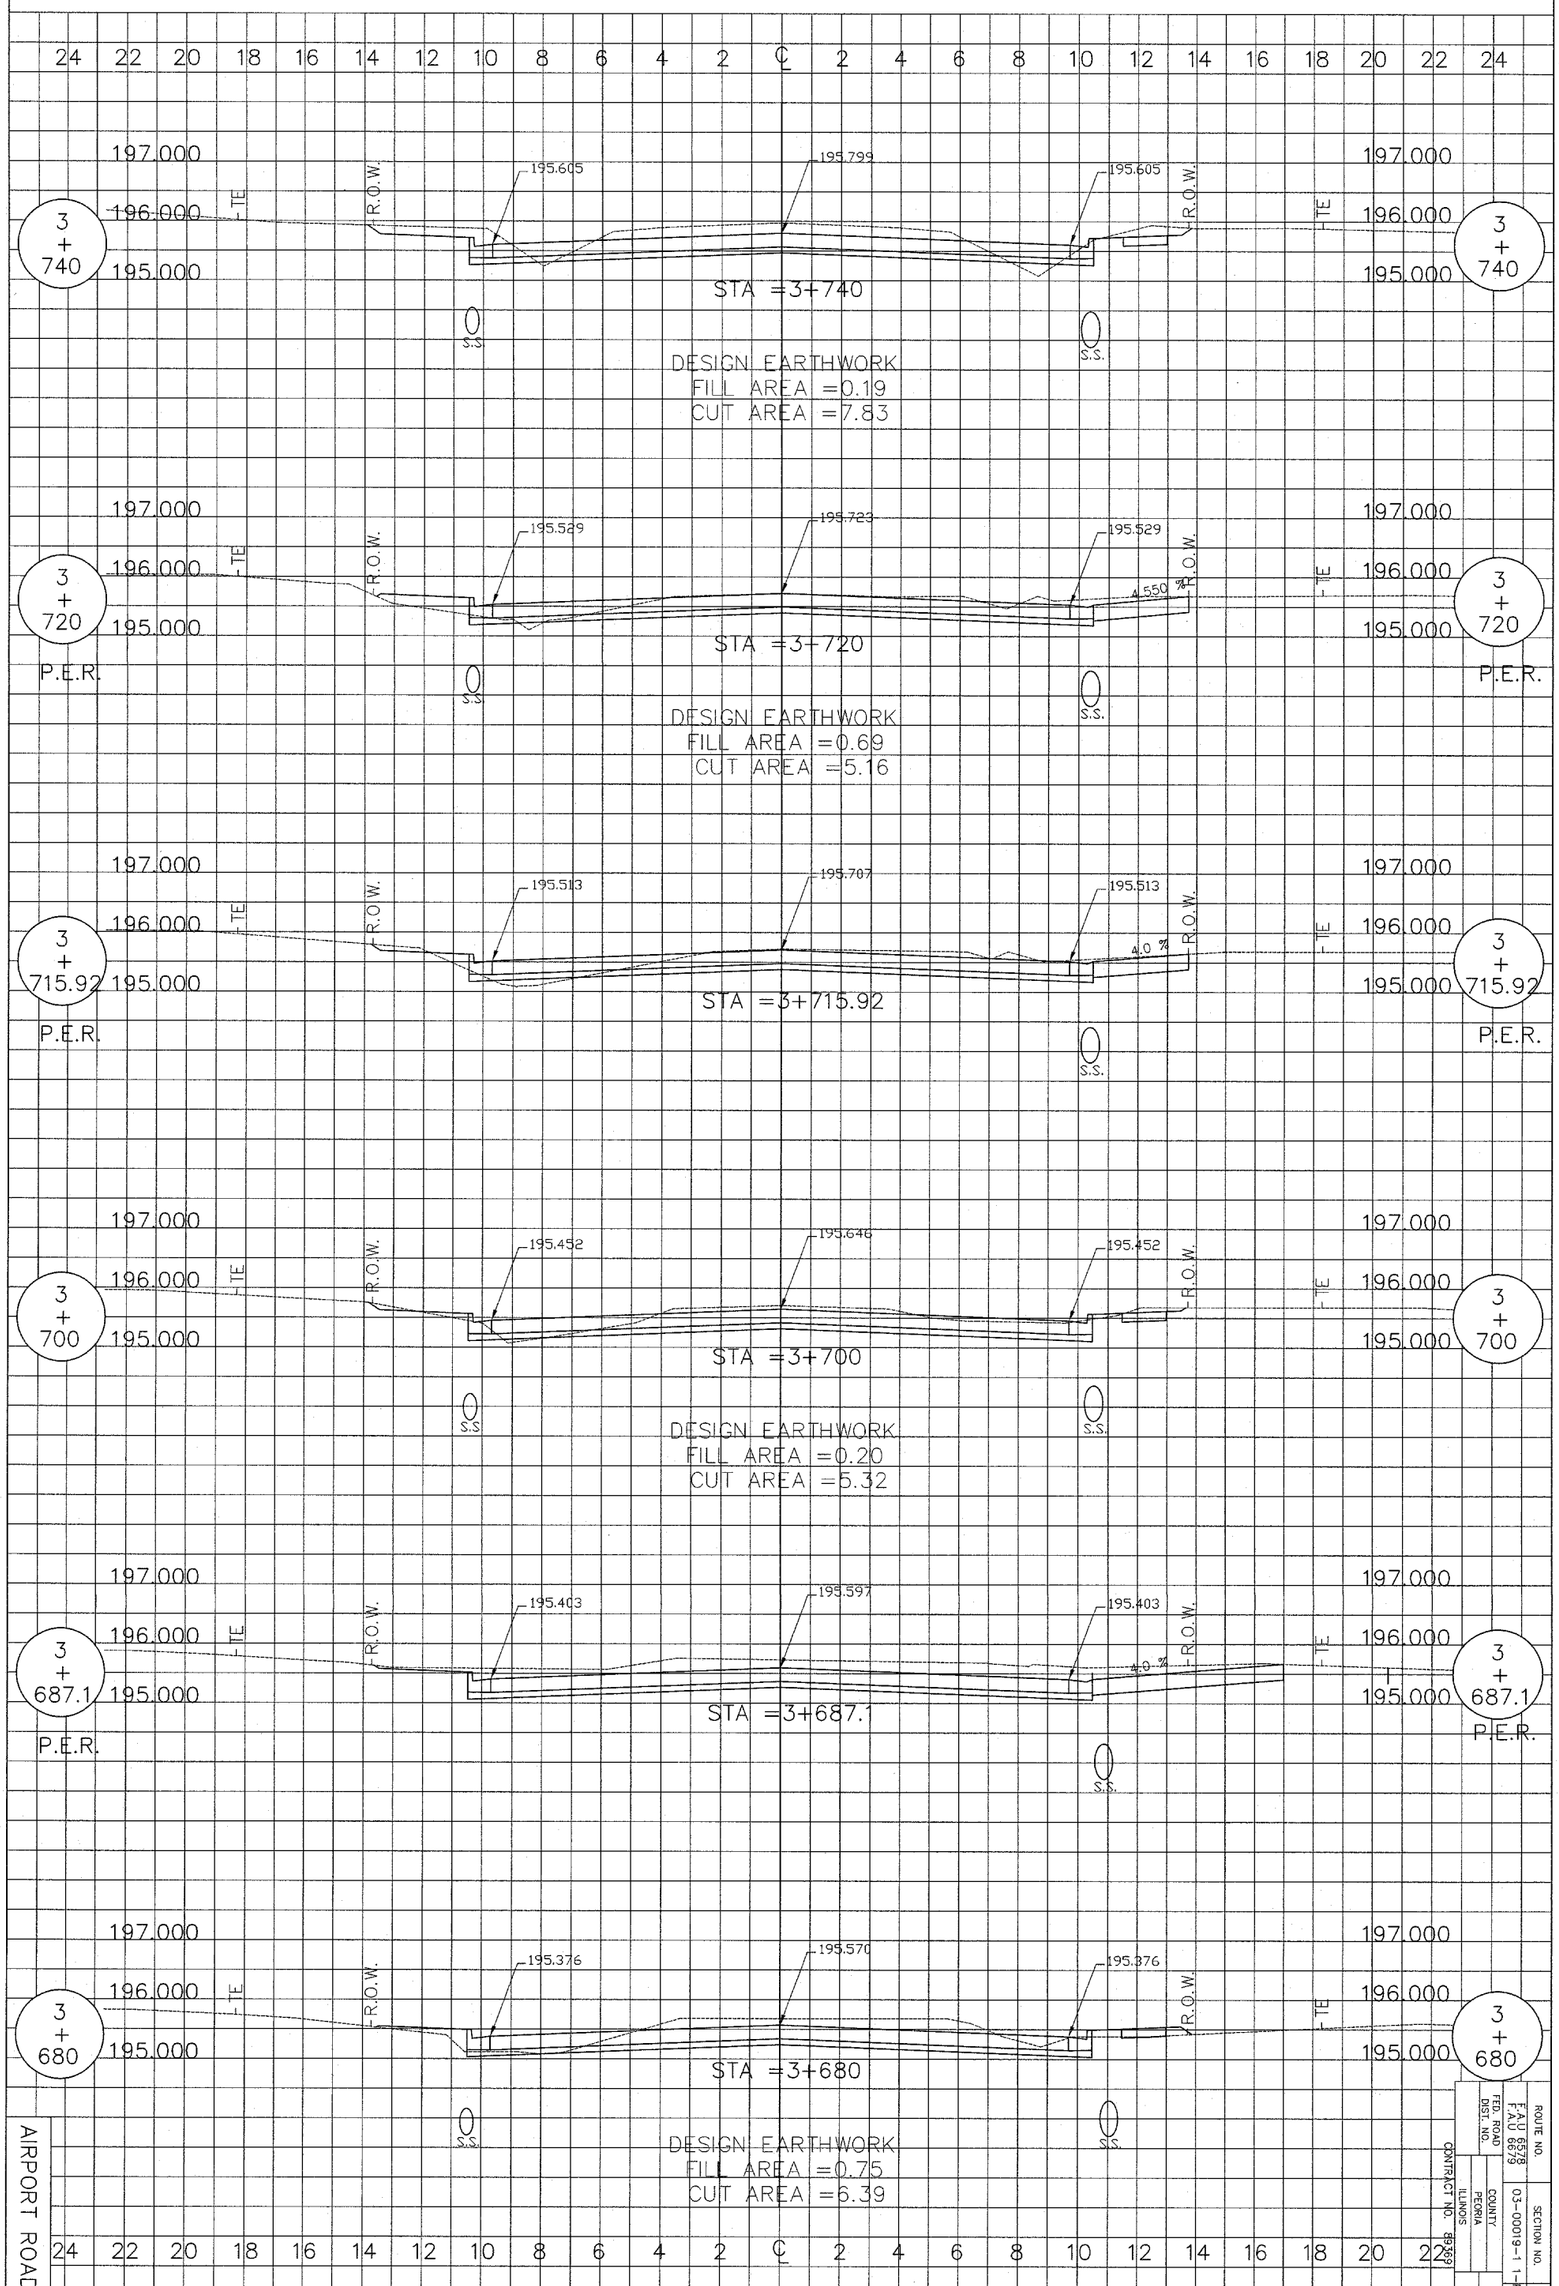

ROUTE NO. F.A.U 6578	SECTION NO. 03-00019-1	TOTAL SHEET NO. 55	
FED. ROAD DIST. NO.	COUNTY PEORIA	PROJECT MS093 (104)	
CONTRACT NO. 89269	ILLINOIS		