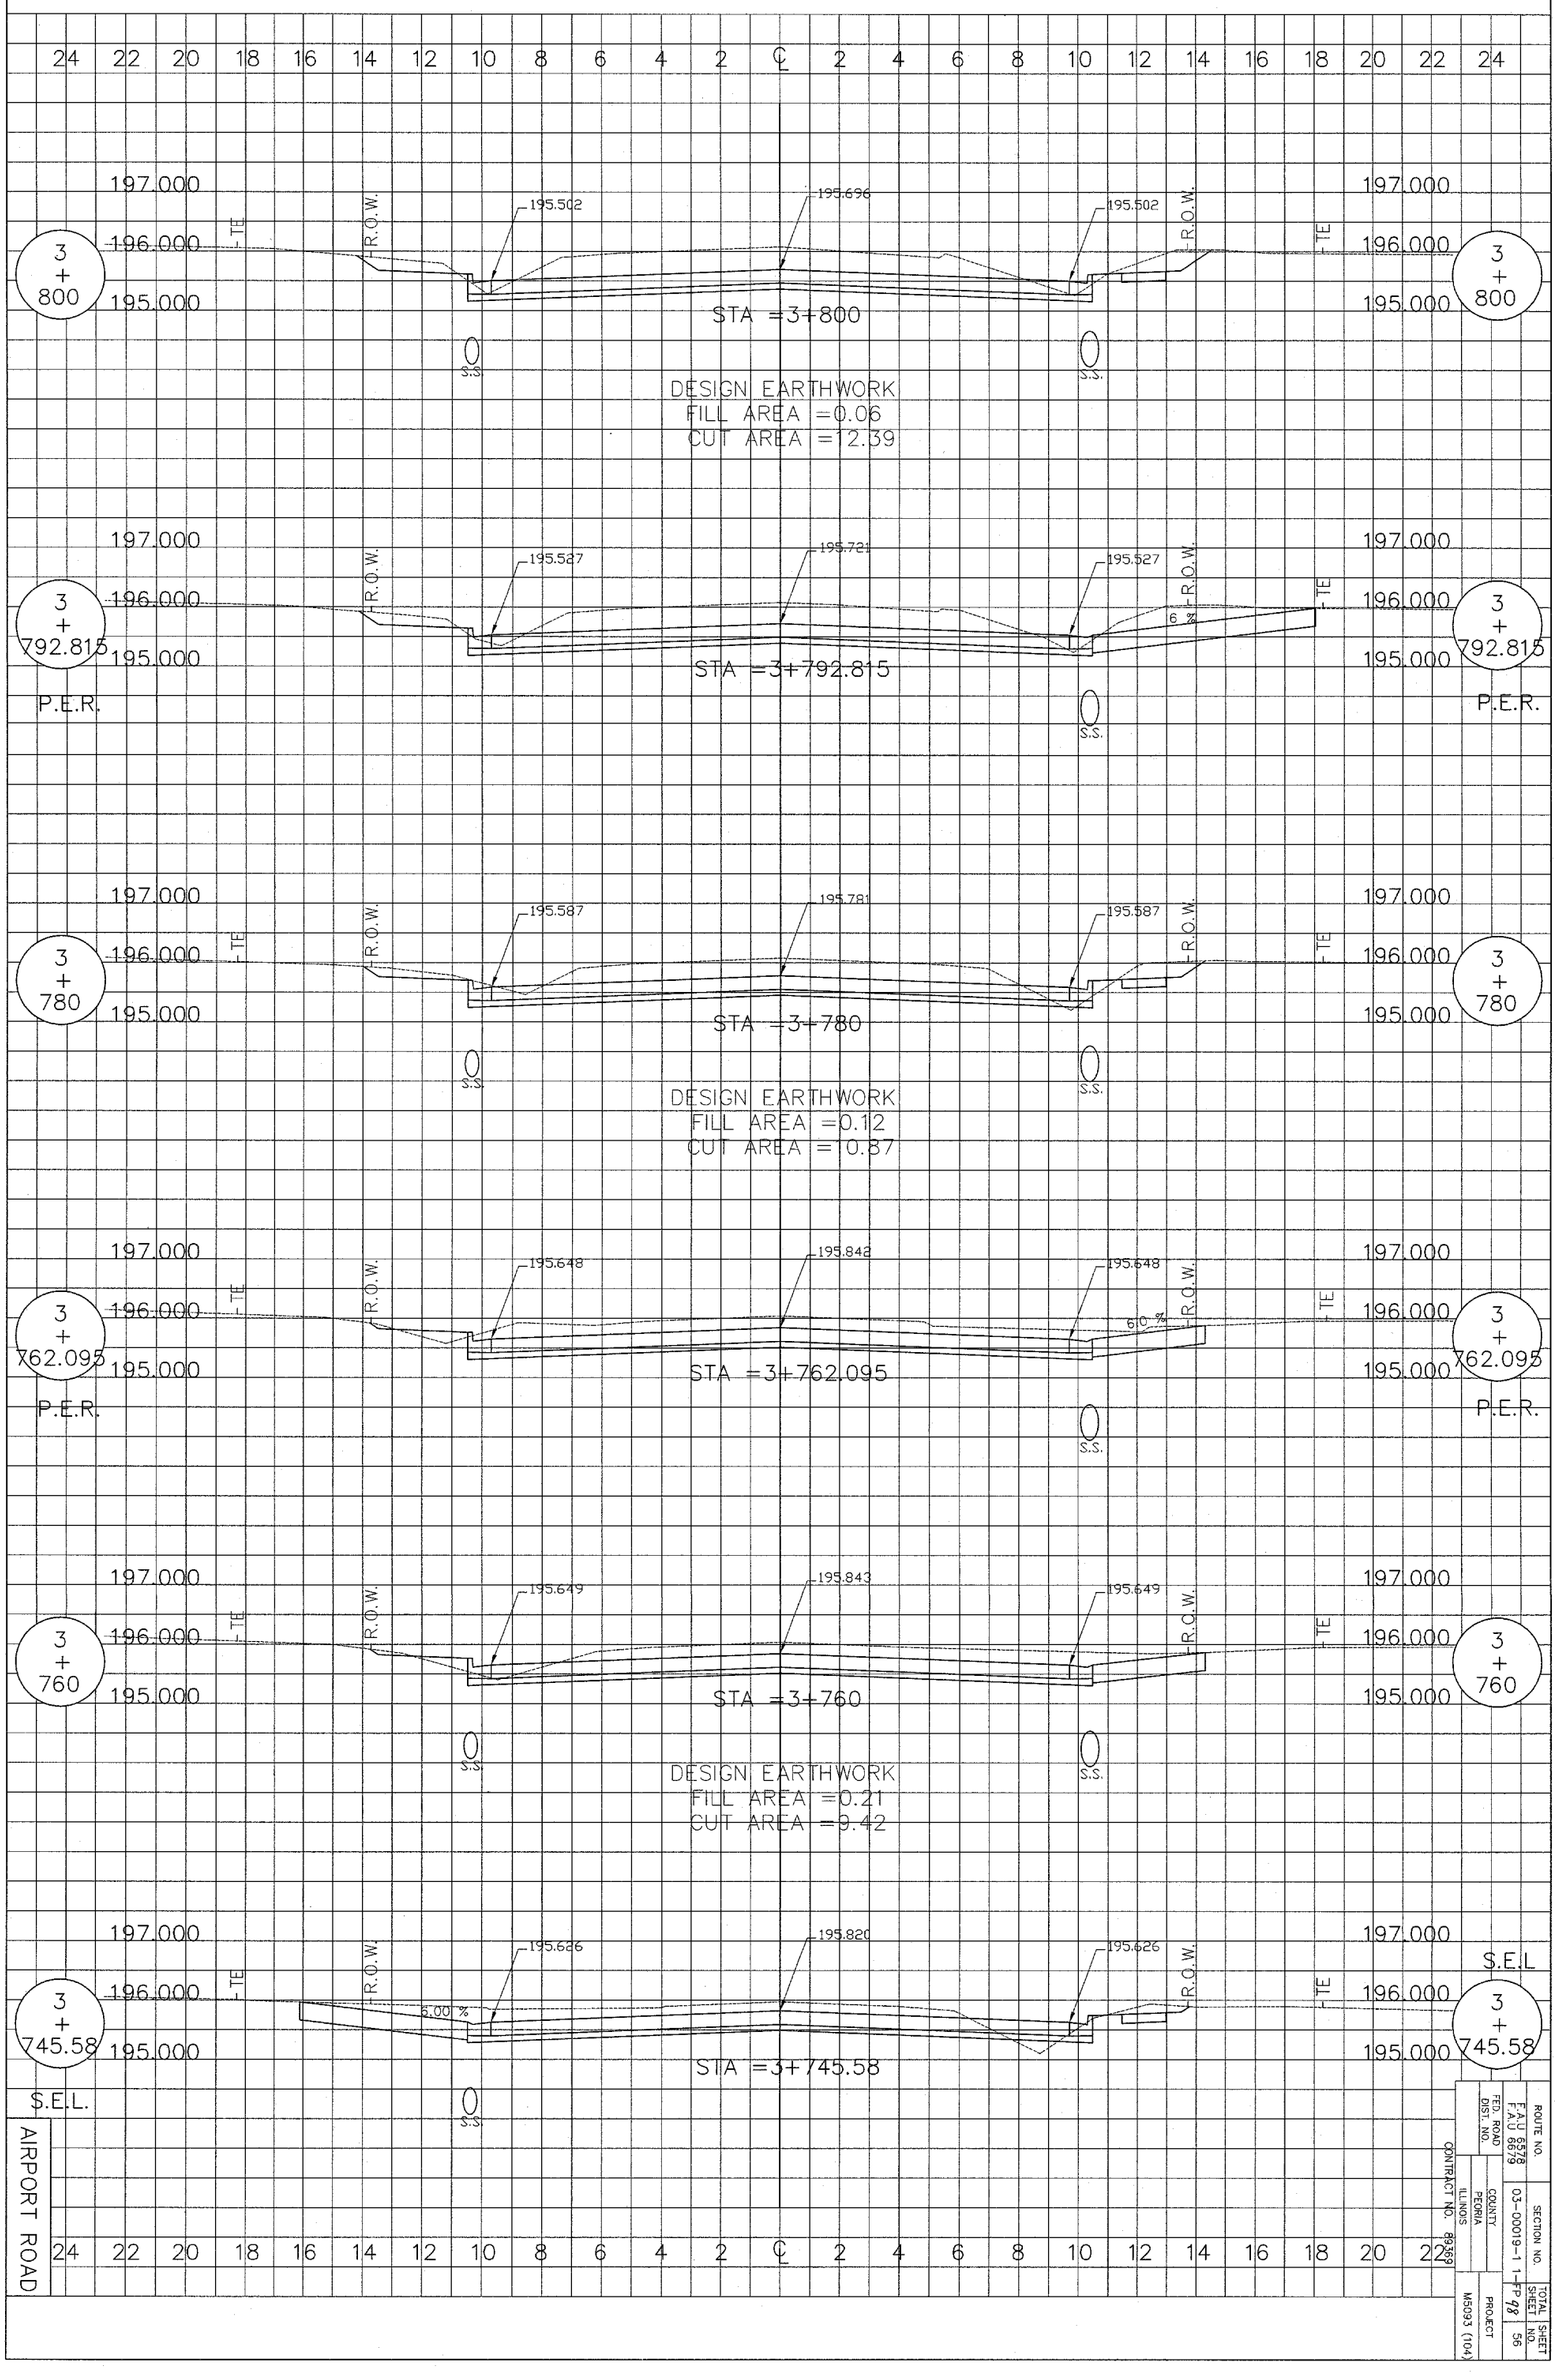


| | |
|---|---|
| ROUTE NO. | F.A.U 6578 F.A.U 6679 |
| SECTION NO. | 03-00019-11-FP |
| TOTAL SHEET NO. | 56 |
| FED. ROAD DIST. NO. | |
| COUNTY | PEORIA |
| ILLINOIS | |
| CONTRACT NO. | 88369 |
| PROJECT | M5093 (104) |