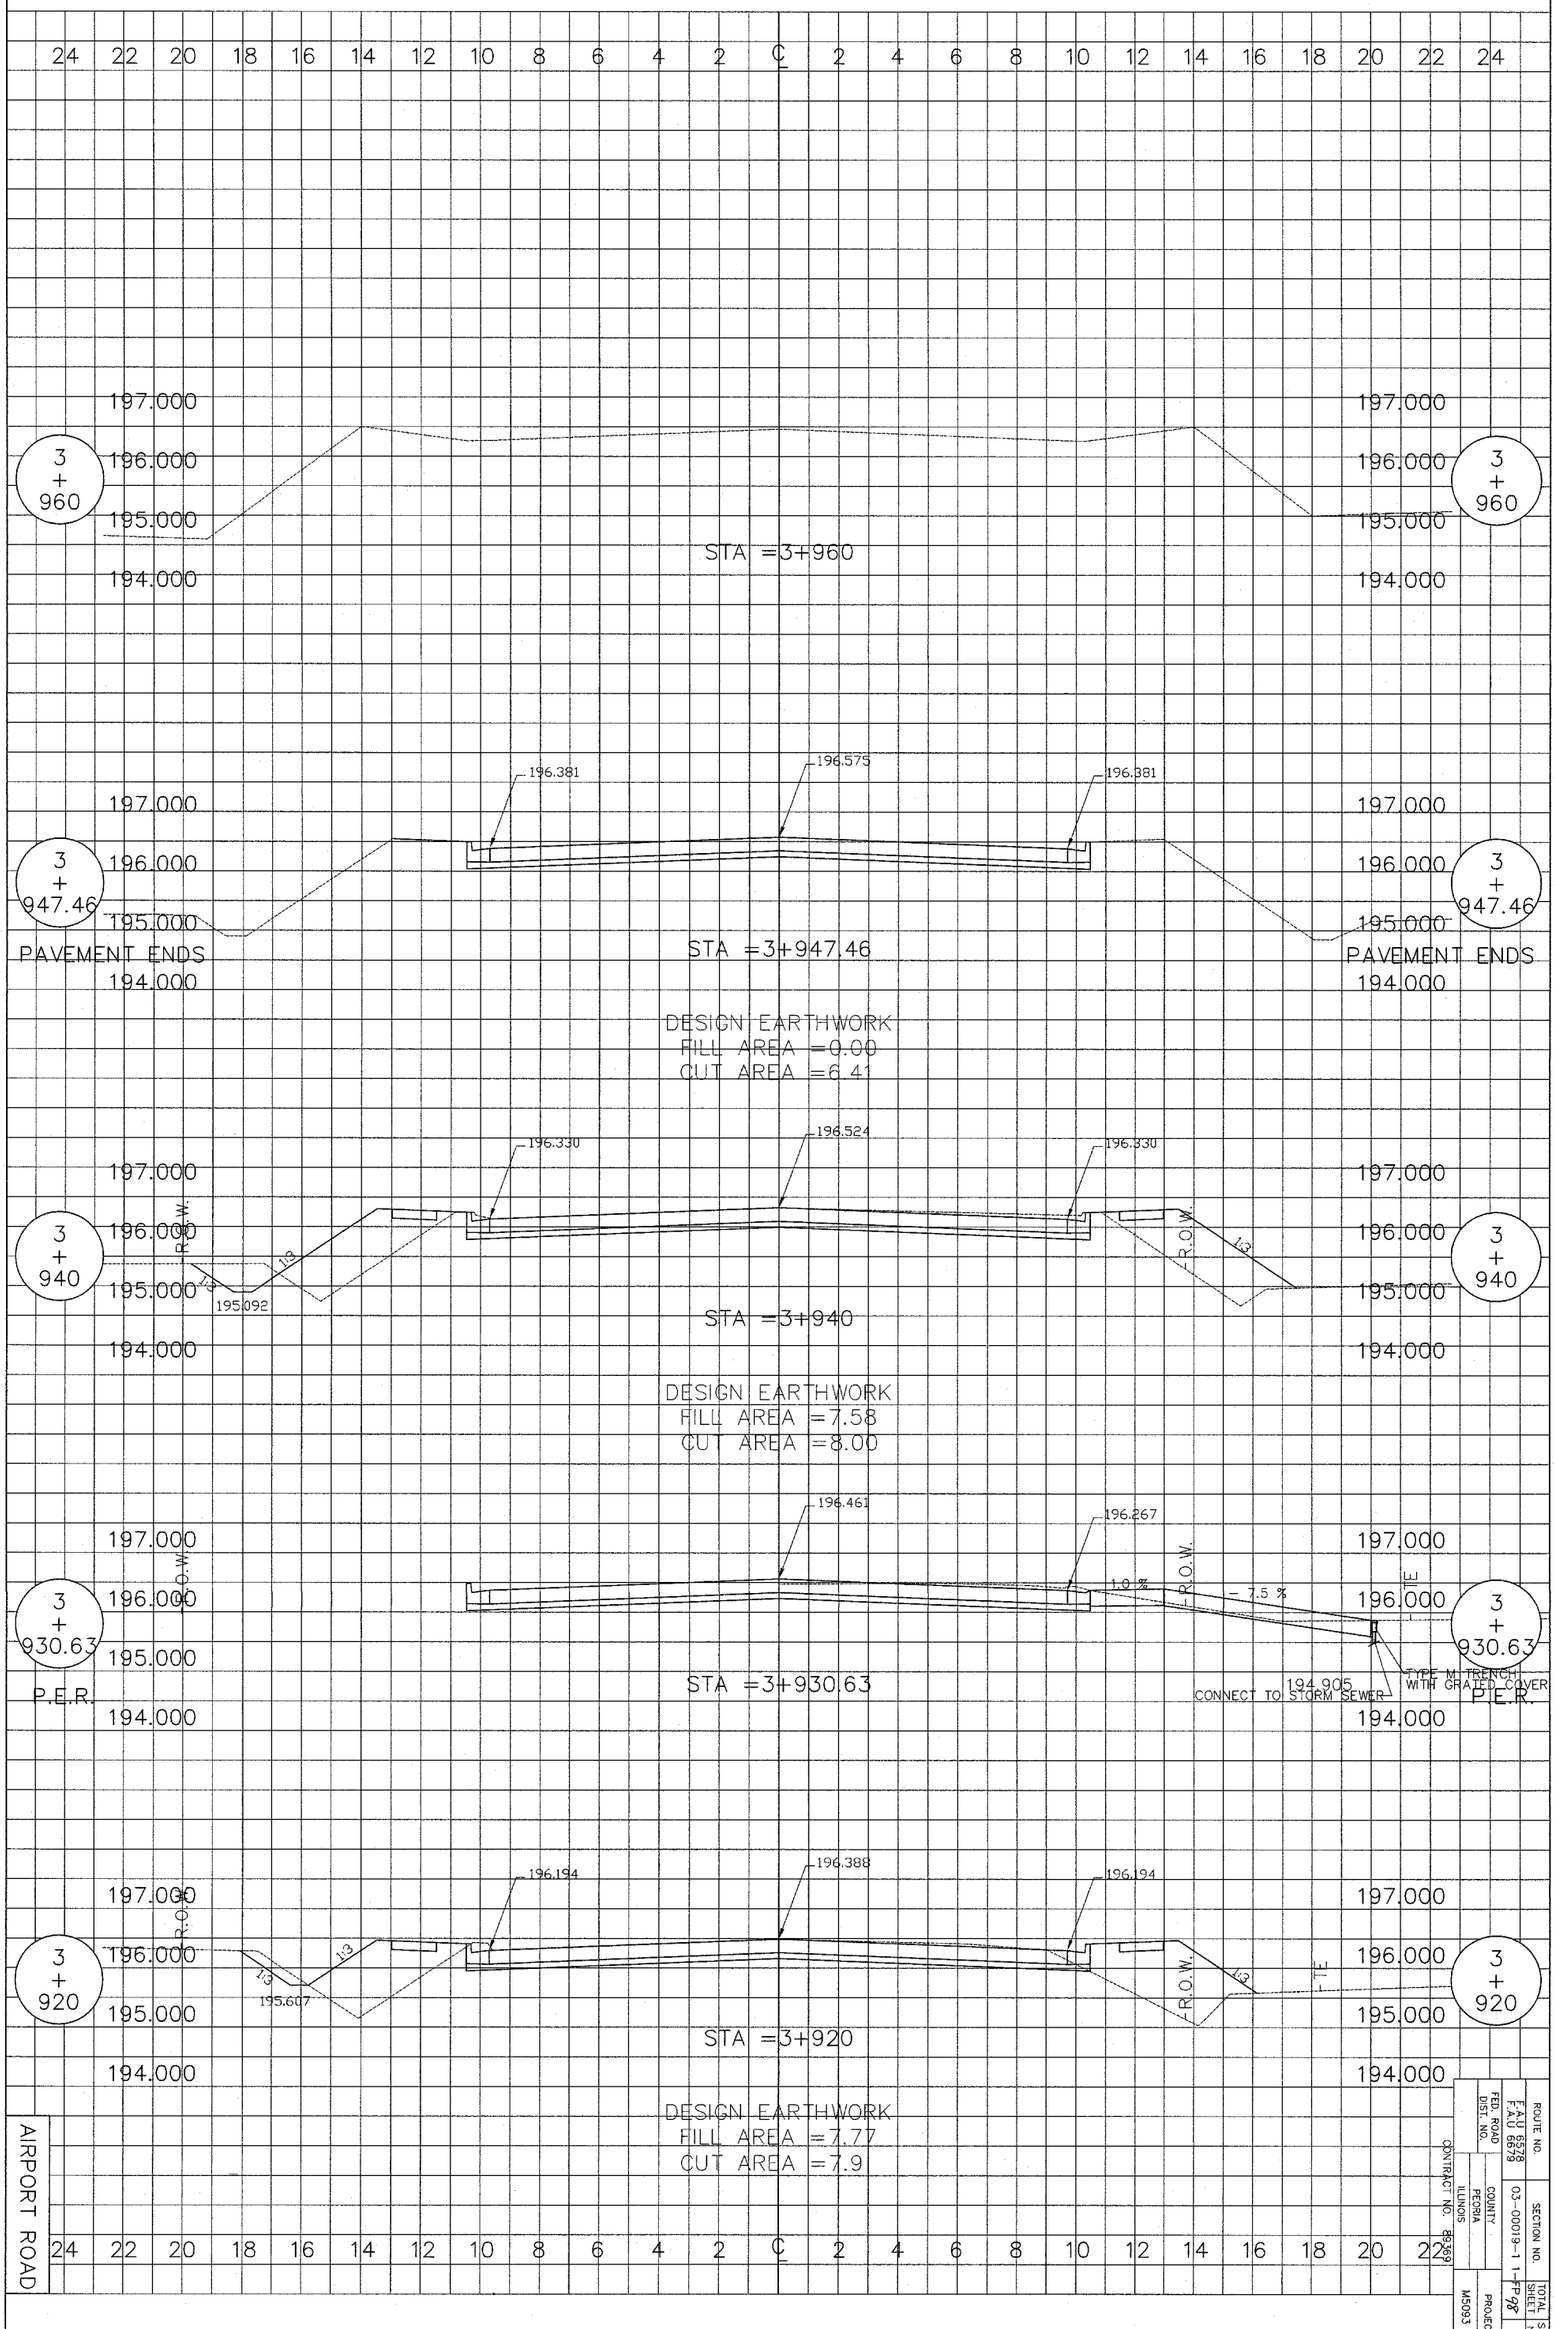

ROUTE NO.	SECTION NO.	TOTAL SHEET NO.
F.A.U 6578 F.A.U 6579	03-00019-11-FP	58

FED. ROAD DIST. NO. | COUNTY: PEORIA | ILLINOIS | CONTRACT NO. 88269 | PROJECT: M5093 (104)