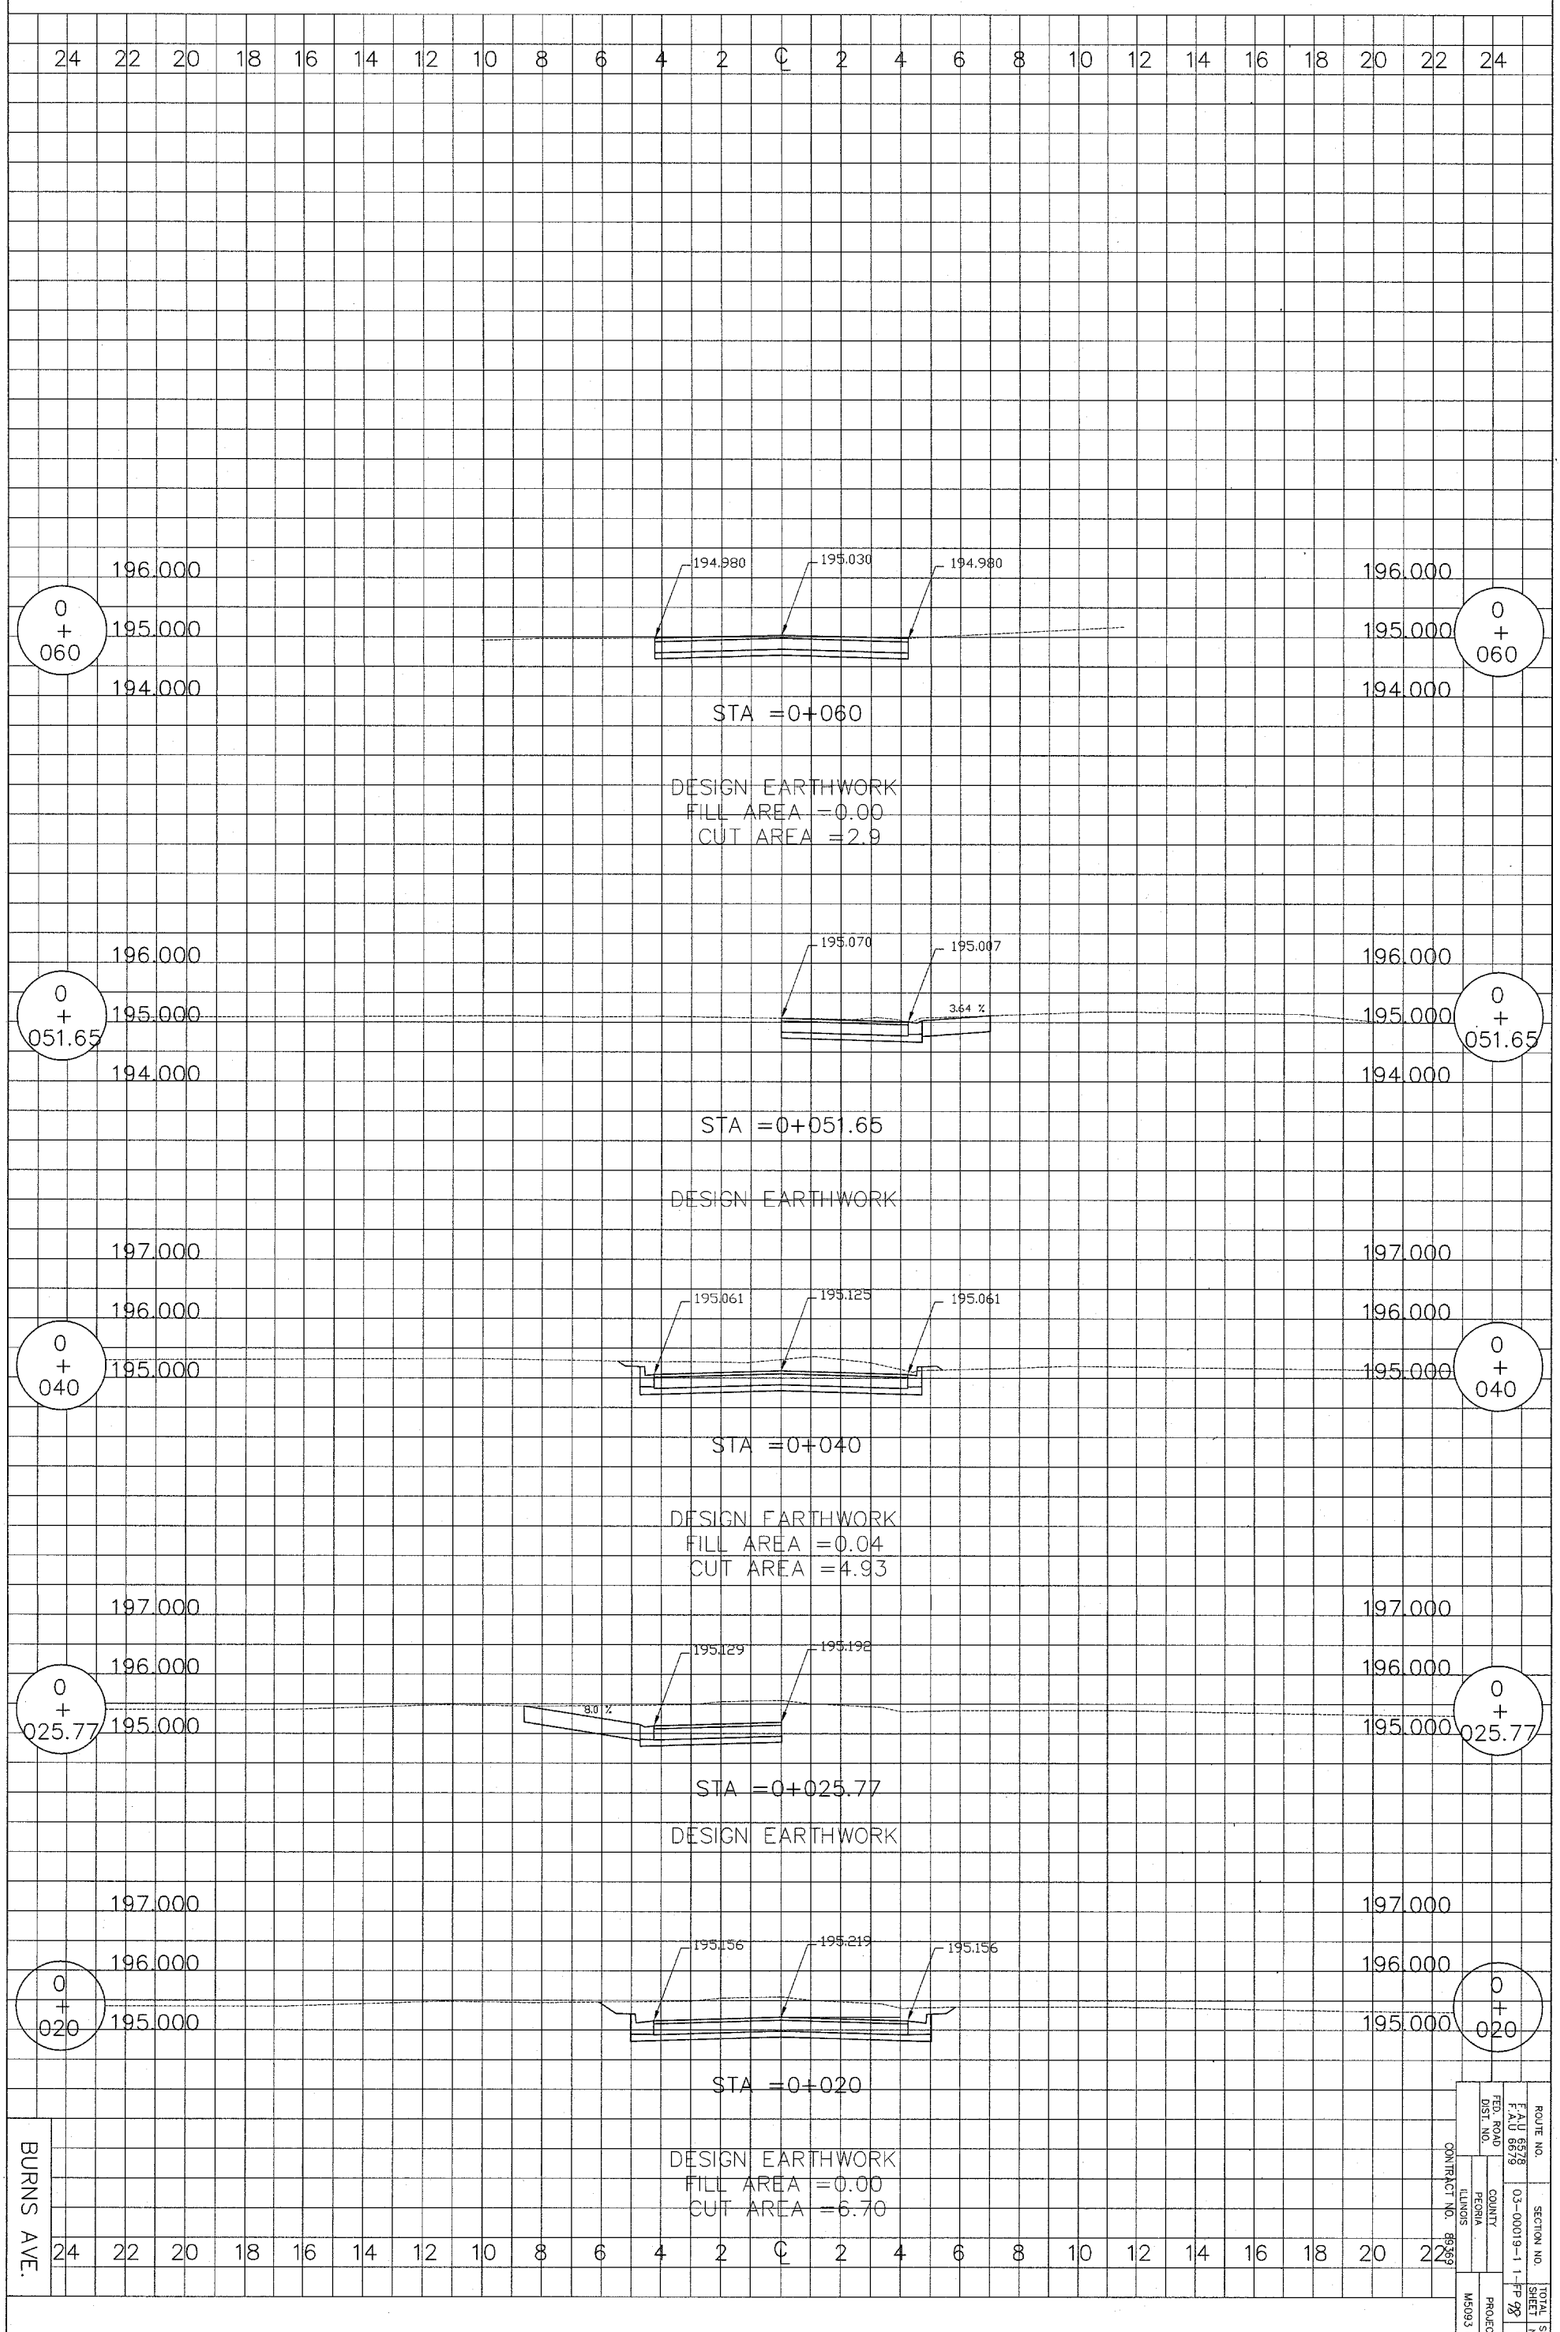

ROUTE NO. F.A.U 6578 F.A.U 6579	SECTION NO. 03-00019-1-FP	TOTAL SHEET NO. 98	SHEET NO. 67
FED. ROAD DIST. NO.	COUNTY PEORIA ILLINOIS	PROJECT M5093 (104)	
CONTRACT NO. 88569			