F.A. RTE.	SECTION	COUNTY	CONTRACT NO.
FAP 398	05-00061-04-FP	TAZEWELL	89393
FED. RD. DIST. NO.	ILLINOIS	PROJECT NO. ACF-398 (003)	

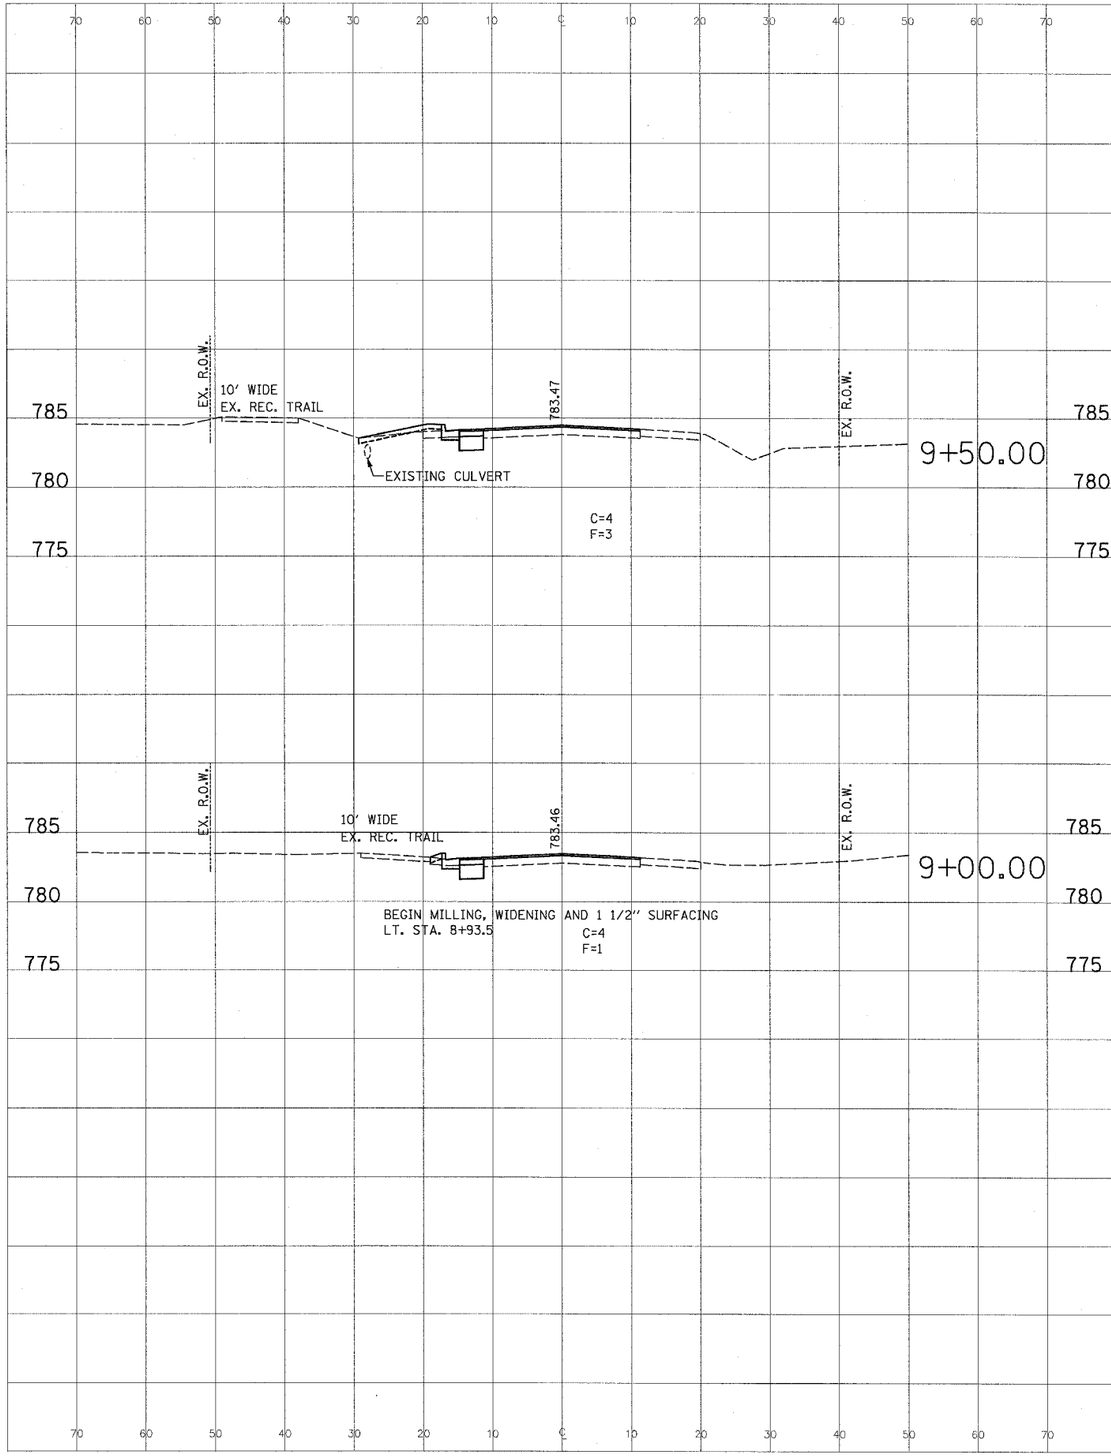

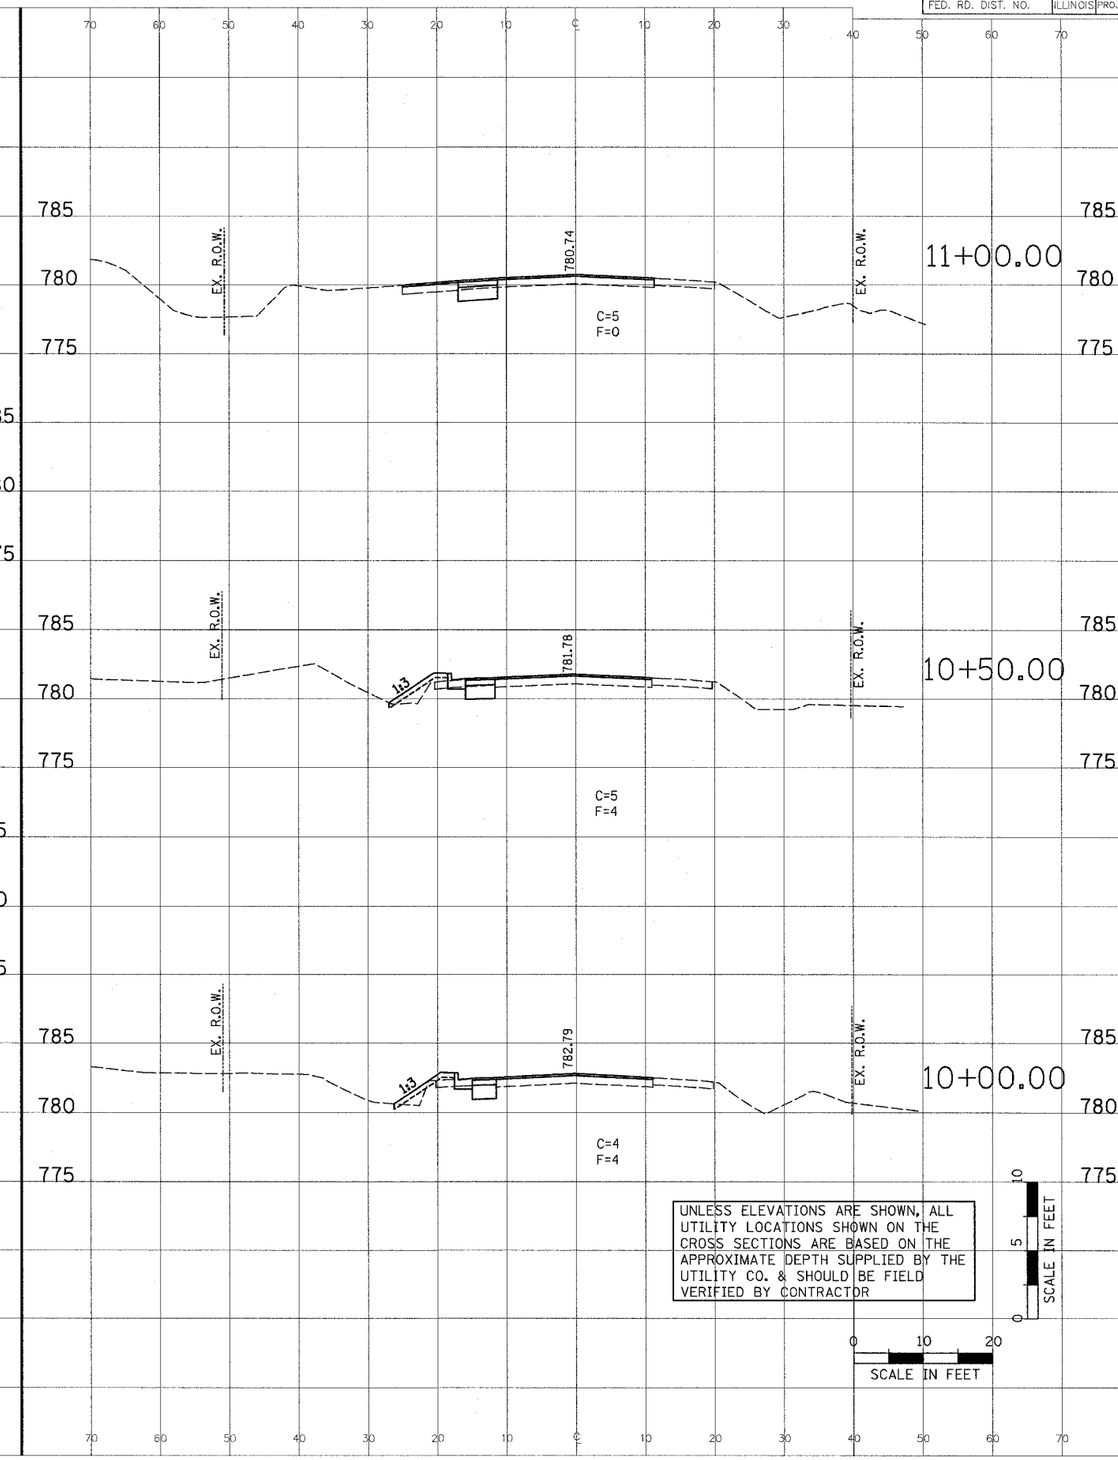

STS CONSULTANTS
111 NE Jefferson Ave.
Peoria, Illinois 61602
Ph:(309)676-8464
FAX:(309)676-9445
IL Design Firm Reg. No. 184-001518

NORTH MAIN STREET IMPROVEMENT

CROSS SECTIONS
STA. 9+00 TO STA. 11+00

SURVEY	CHECKED REW	ISSUE DATE 02-21-08
DESIGN KMC	APPROVED	PRELIM. DATE —
DRAWN DLC		PROJECT NO. ILSD0003

SHEET **11** OF **20**

XS SHEETS.dgn 7/22/2008 10:12:34 AM